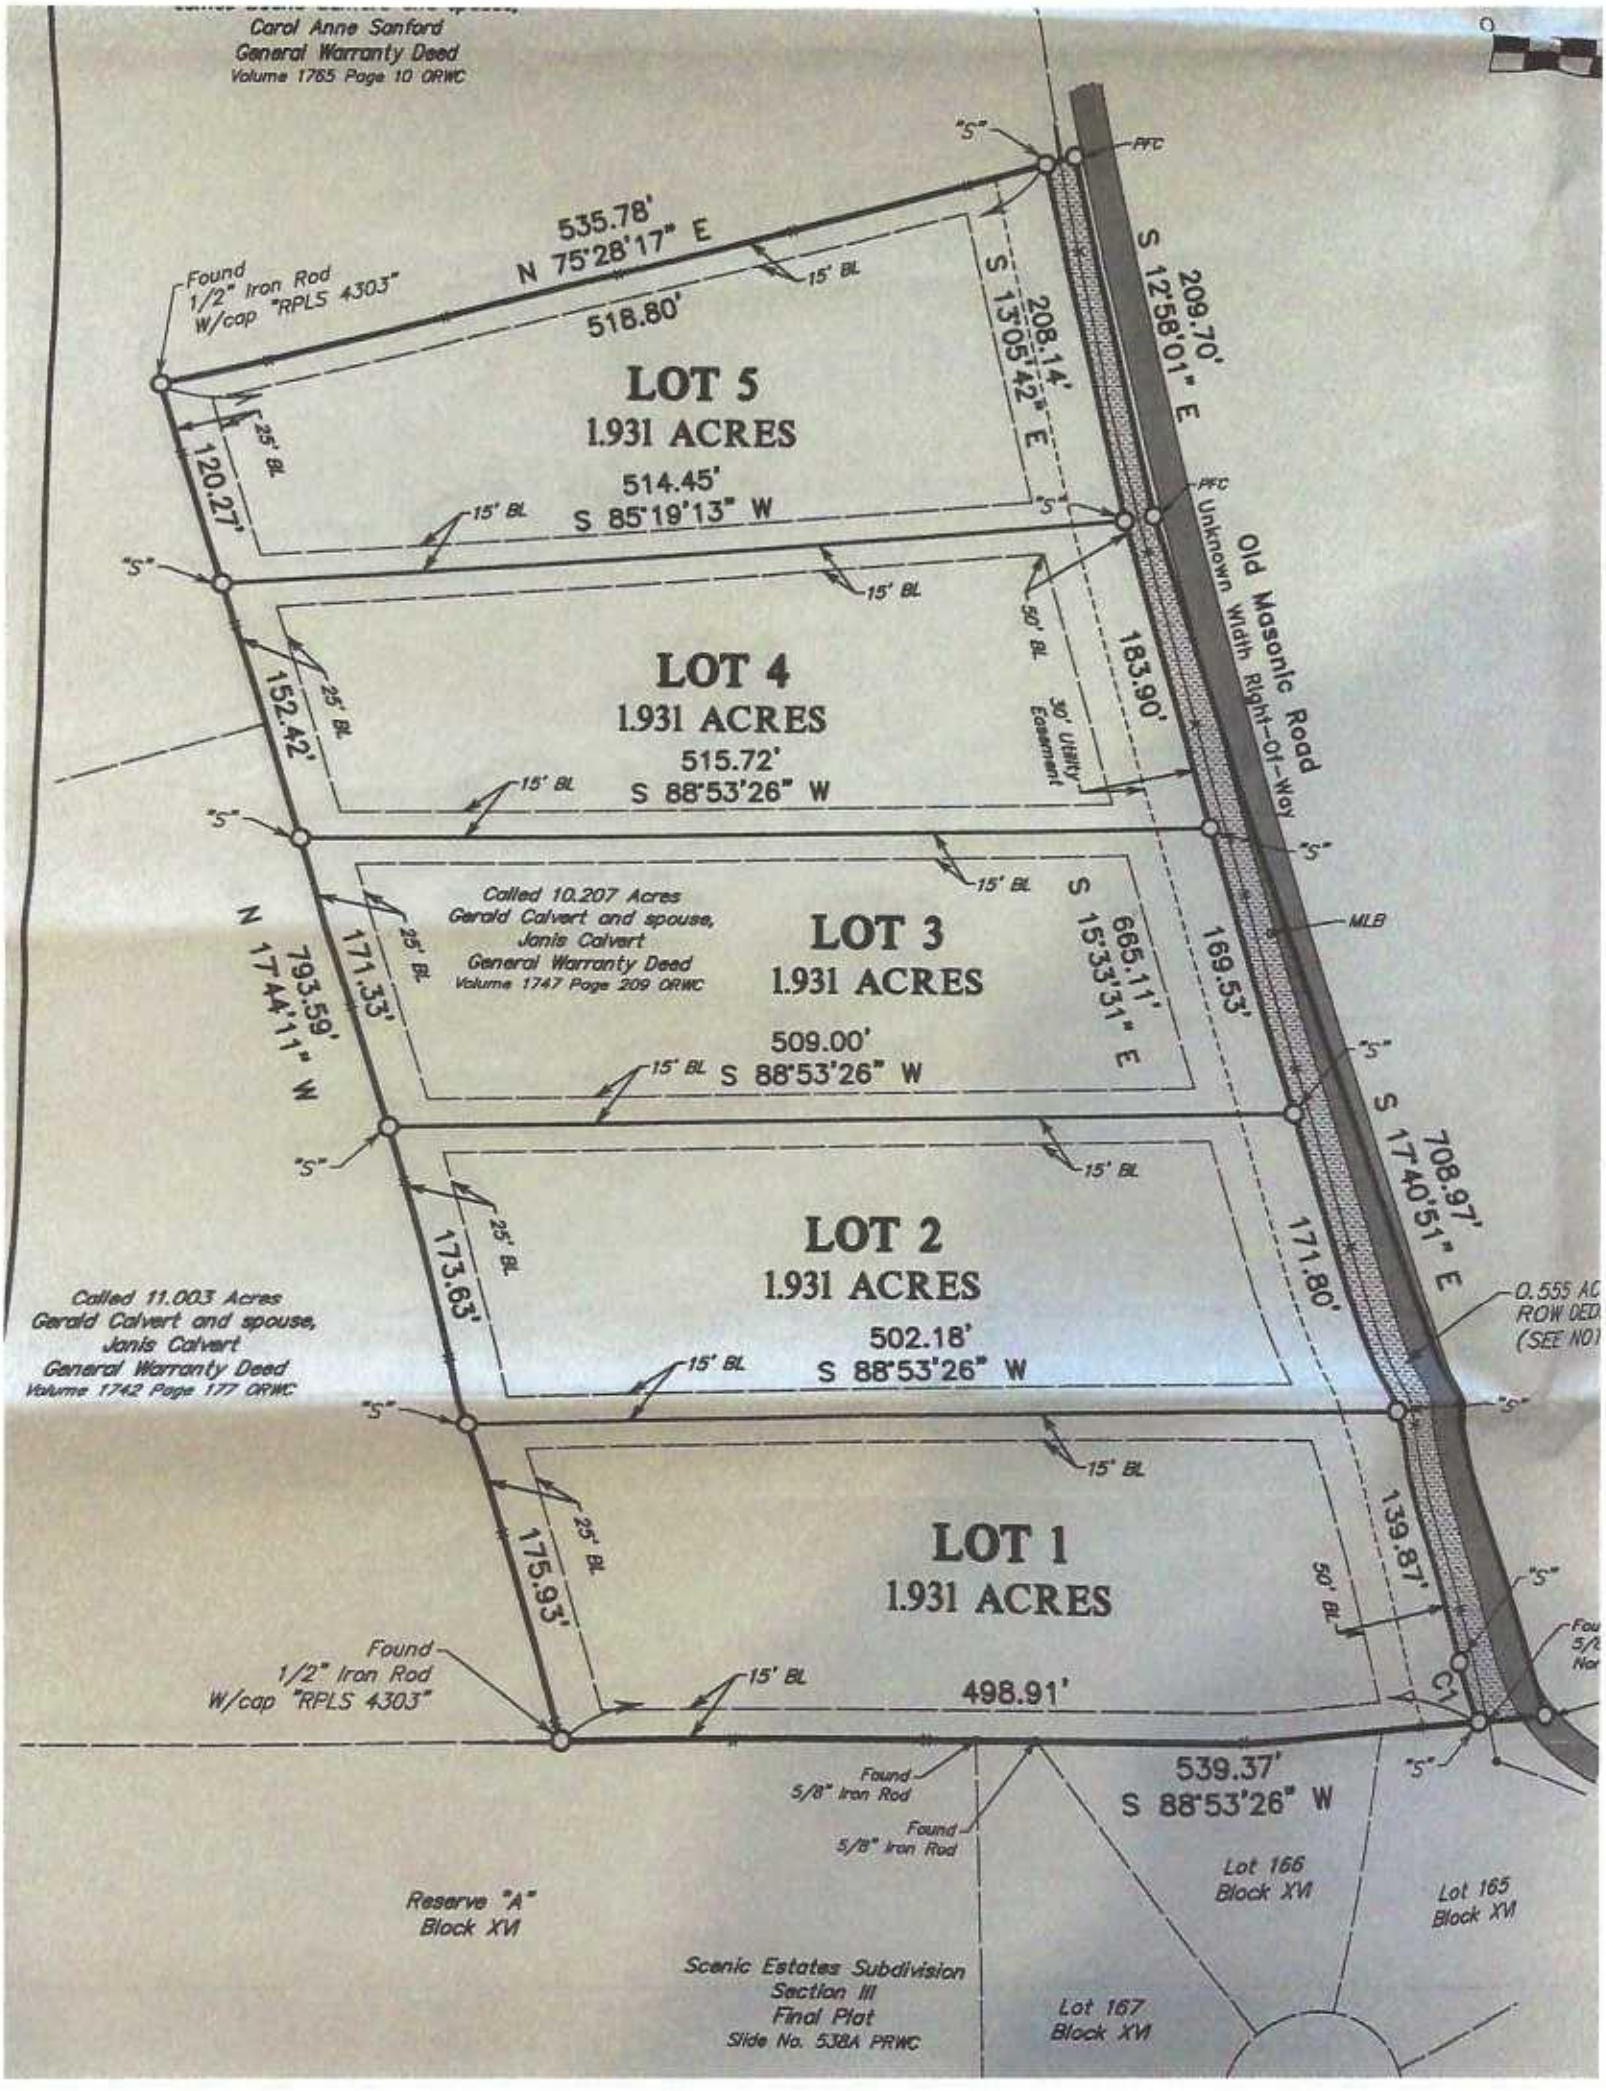
Carol Anne Sanford
General Warranty Deed
Volume 1765 Page 10 ORWC
"S"
PFC
535.78'
N 75°28'17" E
Found
1/2" Iron Rod
W/cap "RPLS 4303"
518.80'
15' BL
208.14'
S 13°05'42" E
209.70'
S 12°58'01" E
LOT 5
1.931 ACRES
514.45'
S 85°19'13" W
25' BL
120.27'
PFC
Old Masonic Road
Unknown Width Right-Of-Way
50' BL
183.90'
30' Utility Easement
LOT 4
1.931 ACRES
515.72'
S 88°53'26" W
152.42'
Called 10.207 Acres
Gerald Calvert and spouse,
Janis Calvert
General Warranty Deed
Volume 1747 Page 209 ORWC
LOT 3
1.931 ACRES
509.00'
S 88°53'26" W
665.11'
S 15°33'31" E
169.53'
MLB
N 17°44'11" W
793.59'
171.33'
S 17°40'51" E
708.97'
LOT 2
1.931 ACRES
502.18'
S 88°53'26" W
171.80'
173.63'
Called 11.003 Acres
Gerald Calvert and spouse,
Janis Calvert
General Warranty Deed
Volume 1742 Page 177 ORWC
0.555 AC
ROW DED
(SEE NO
LOT 1
1.931 ACRES
139.87'
175.93'
498.91'
C1
Found
1/2" Iron Rod
W/cap "RPLS 4303"
539.37'
S 88°53'26" W
Found
5/8" Iron Rod
Found
5/8" Iron Rod
Reserve "A"
Block XVI
Lot 166
Block XVI
Lot 165
Block XVI
Scenic Estates Subdivision
Section III
Final Plat
Slide No. 538A PRWC
Lot 167
Block XVI