DIRK A. KOLNSBERG AND TRACIE M. KOLNSBERG

19123 WAVERDALE COURT
HOUSTON, TEXAS 77094

H.L. & P. AGREEMENT
C.F. NO. R327865
H.C.R.P.R.
AUDIO & VIDEO EASEMENT
2' WIDE CENTERED ON THE
UNDERGROUND CABLE
C.F. NO. M770871
H.C.R.P.R.

① UNDERCONSTRUCTED EASEMENT
C.F. NO. R401103
H.C.R.P.R.

SURVEYOR HAS MADE NO INVESTIGATION OR INDEPENDENT SEARCH FOR EASEMENTS OF RECORD, ENCUMBRANCES, RESTRICTIVE COVENANTS, OR OWNERSHIP TITLE EVIDENCE. SUBSURFACE AND ENVIRONMENTAL CONDITIONS WERE NOT EXAMINED OR CONSIDERED AS A PART OF THIS SURVEY. NO STATEMENT IS MADE CONCERNING THE EXISTENCE OF UNDERGROUND OR OVERHEAD CONTAINERS OR FACILITIES THAT MAY AFFECT THE USE OR DEVELOPMENT OF THIS TRACT. ALL BEARINGS AS TO PLAT, DEED, OR ASSUMED. ALL ABSTRACTING BY TITLE COMPANY. THIS SURVEY CERTIFIED FOR THIS TRANSACTION ONLY. GRAPHIC PLOTTING ONLY AS TO FLOOD DETERMINATION. SUBJECT TO ANY AND ALL RECORDED AND UNRECORDED EASEMENTS

* AS PER PLAT — ANY AND ALL ZONING ORDINANCE

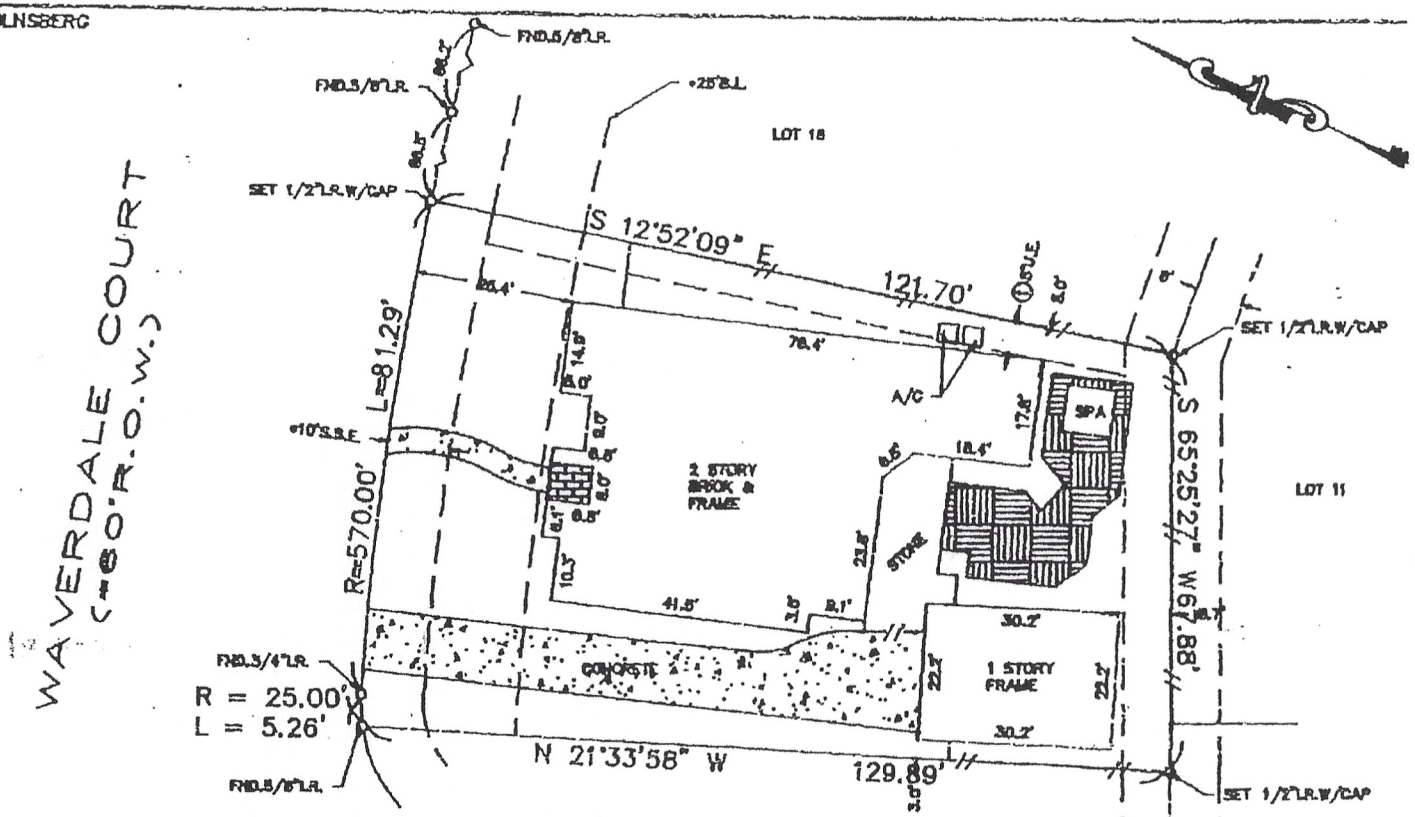

The above tract of land is not located in the 100-Flood Plain according to the National Flood Insurance Program, Community-Panel No. 480301C- 0615J ZONE X 11-6-96
The Surveyor is not responsible for final determination.

STATE OF TEXAS
REGISTERED
D. N. FAUQUIER
4372
PROFESSIONAL
LAND SURVEYOR

I hereby certify that the above is a representation of an actual survey made on the ground under my supervision.

G.F. NO. 2001 KF 444169-F (00384)

SUBDIVISION: GREEN TRAILS PARK	SECTION: 12	SURVEY: W.C.R.R. CO. ABSTRACT NO: 897
SCALE: 1" = 20' LOT: 19 BLOCK: 3	U.S. SURVEYING COMPANY, INC. *A Professional Land Surveying Company* 747 Brodfield Houston, Texas 77060 (281) 445-9216 FAX (281) 445-5332	REF. V.N/A P. F.C. NO. 388023 M.R. DATE: 5-24-01
COUNTY: HARRIS STATE: TEXAS		JOB NO. 03-3797 DRAWN BY: LGS

04/24/2001 08:47 4002679107