Wendolyn Buckley
and Dale Buck

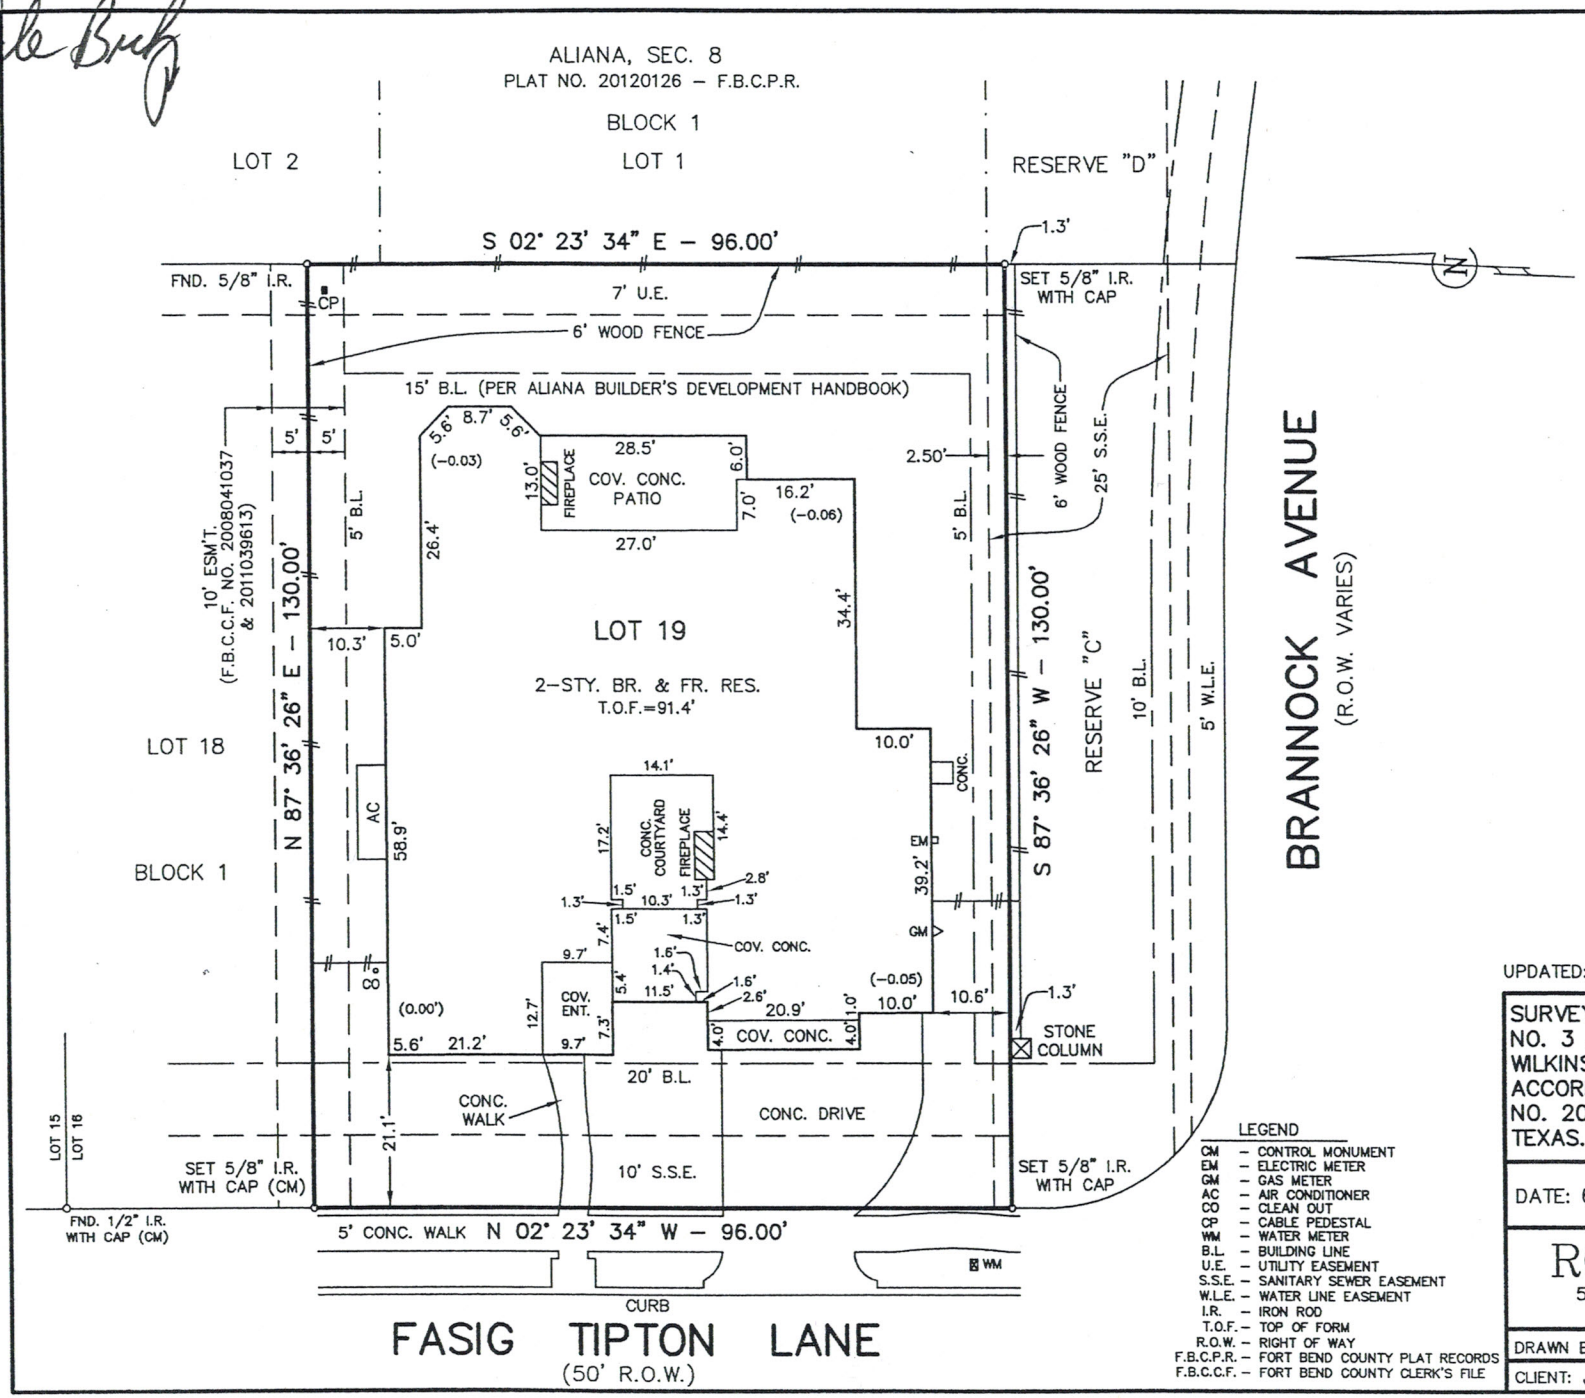

NOTES:

1. All bearings are referenced to the
2. According to Federal Emergency M Insurance Rate Map, Community P revised 1–3–97, the subject prope (Unshaded), areas determined to b Flood Plain.
3. This survey was performed in conn provided in Title Report G.F. No. 1 Company, dated October 24, 2013.
4. Restrictions of record as describe 20070263, 20090031, 20110086 a of Fort Bend County, Texas and u 2008022613, 2008022614, 200803 2008055817, 2008113958, 200907 2010067279, 2010067280, 2011007 2011059412, 2011059413, 2012018 2012099076 and 2012099077, ma
5. The subject property is affected b CenterPoint Energy Houston Electr electrical service per F.B.C.C.F. No

I hereby certify that this pla results of an on the ground supervision and that it corre found at the time of said s are as described hereon and encroachments, conflicts or ground, except as shown.

Martin T. Roe, R.P.L.S. No. 2

Date Signed: 11-19-13

LEGEND

CM	– CONTROL MONUMENT
EM	– ELECTRIC METER
GM	– GAS METER
AC	– AIR CONDITIONER
CO	– CLEAN OUT
CP	– CABLE PEDESTAL
WM	– WATER METER
B.L.	– BUILDING LINE
U.E.	– UTILITY EASEMENT
S.S.E.	– SANITARY SEWER EASEMENT
W.L.E.	– WATER LINE EASEMENT
I.R.	– IRON ROD
T.O.F.	– TOP OF FORM
R.O.W.	– RIGHT OF WAY
F.B.C.P.R.	– FORT BEND COUNTY PLAT RECORDS
F.B.C.C.F.	– FORT BEND COUNTY CLERK'S FILE

UPDATED: 11–14–13

SURVEY OF LOT 19, BLOCK 1, O NO. 3 AND EXTENSION, A SUBDI WILKINS LEAGUE, ABSTRACT NO. ACCORDING TO THE MAP OR PL NO. 20120166 OF THE PLAT REC TEXAS.

DATE: 6–17–13	PURC DALE BUCKLEY a

ROE SURVEY

5019 HARDWAY ST. – HOUSTON,

Copyright © 201

DRAWN BY: C.V.	CALC. BY: C.V./M.T.R	
CLIENT: J. PATRICK HOMES	FILE: L1	