J. HUNTER HOMES
5326 WESTON DRIVE
FULSHEAR, TX. 77441
LOT 37, BLOCK 2, SECTION 1 OF WESTON LAKES SUBDIVISION
FORT BEND COUNTY, TEXAS

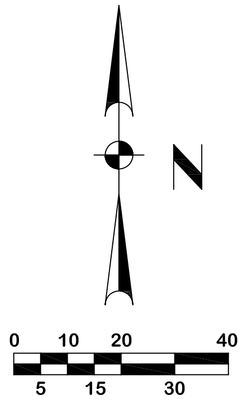

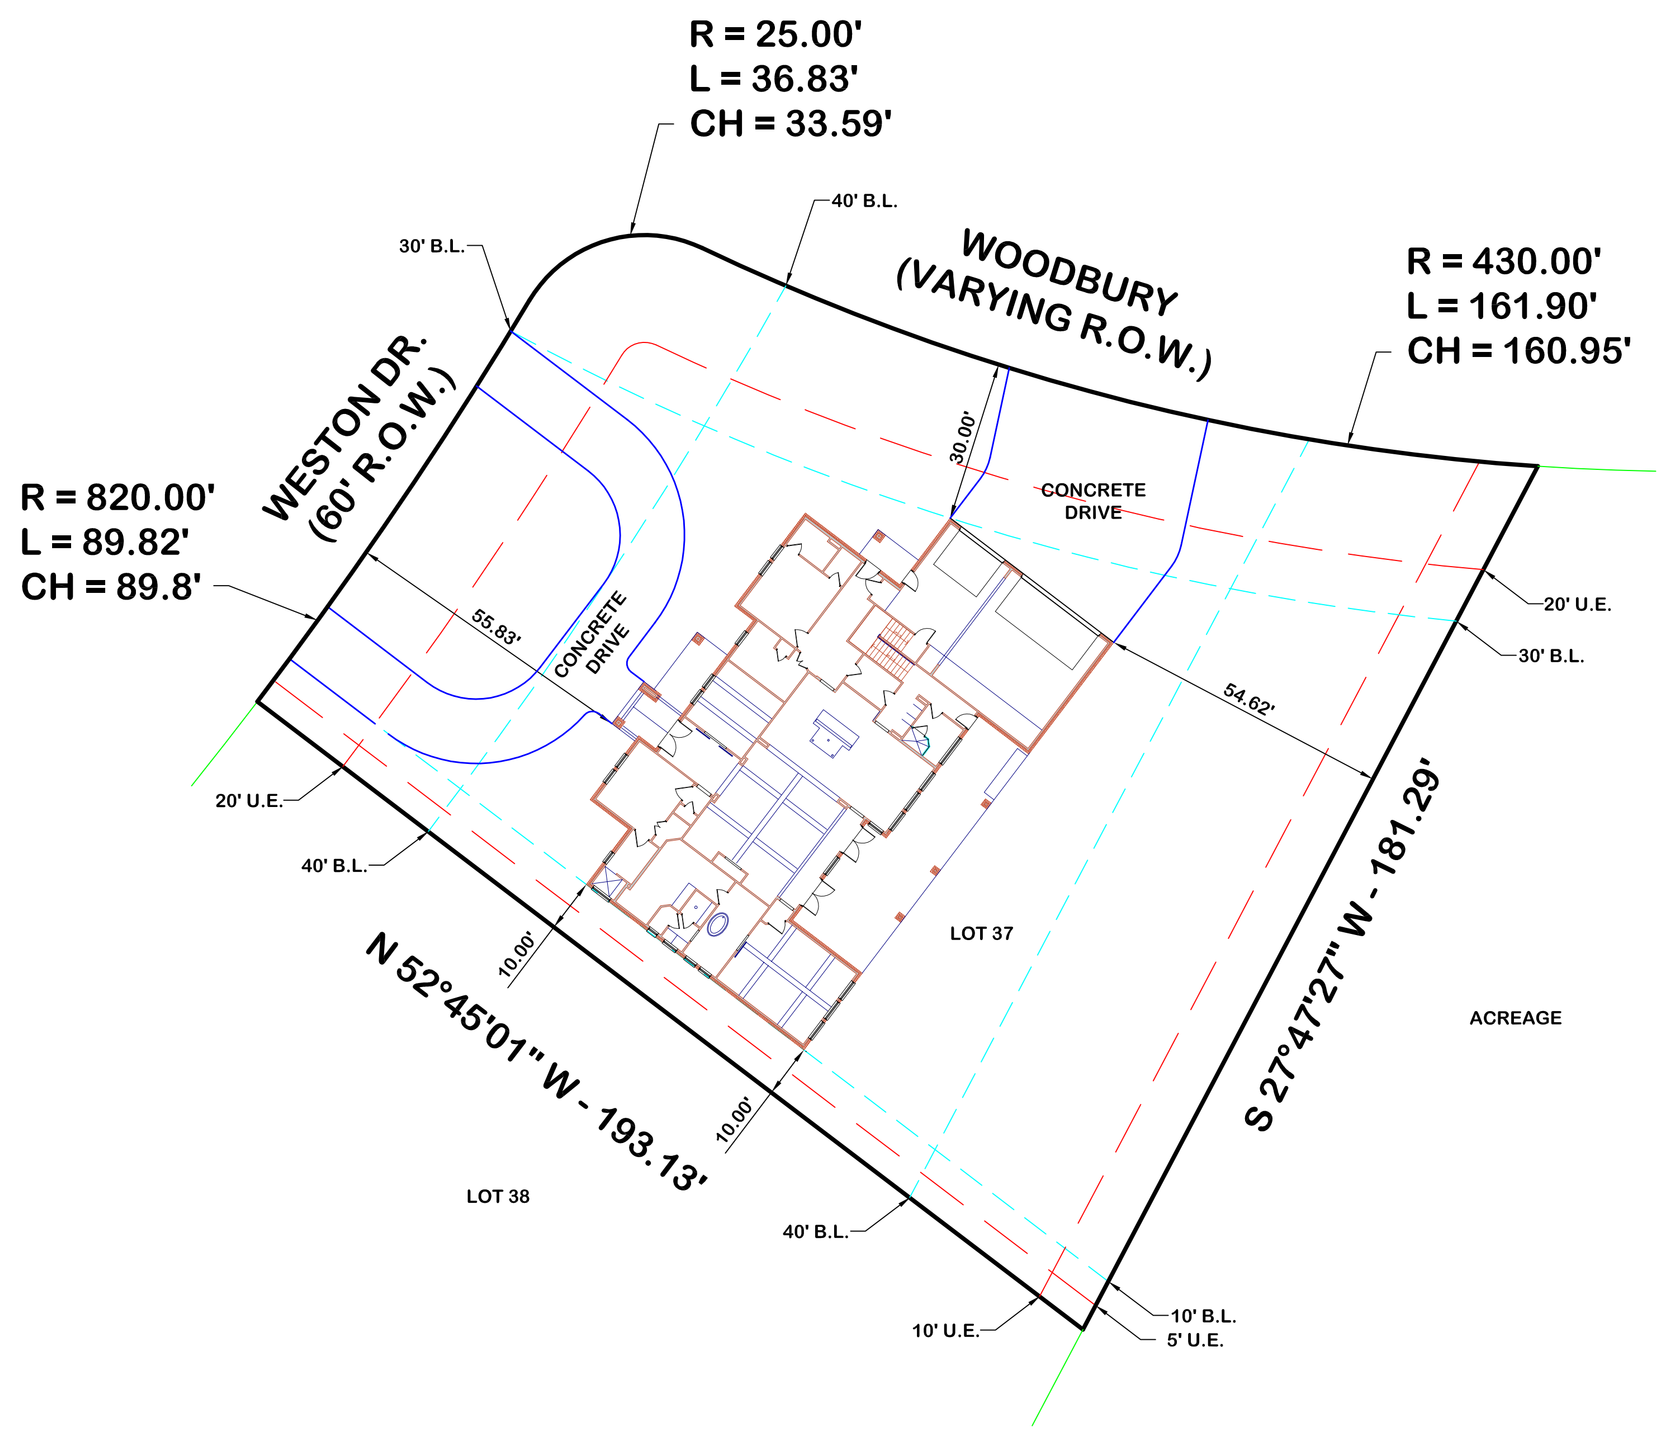

SITE PLAN

SCALE: 1"=20'-0"

P1

SITE PLAN