GF NO. 1516-08-1049 AMERICAN TITLE
ADDRESS: 107 SOUTH SEASONS TRACE
THE WOODLANDS, TEXAS 77382
BORROWER: JOHN P. MOORE AND
TRENA L. MOORE

LOT 29, BLOCK 1
THE WOODLANDS, VILLAGE OF STERLING RIDGE
SECTION 19

ACCORDING TO THE MAP OR PLAT THEREOF RECORDED
IN CABINET T, SHEET 121 OF THE MAP RECORDS
OF MONTGOMERY COUNTY, TEXAS

SCALE: 1" = 30'

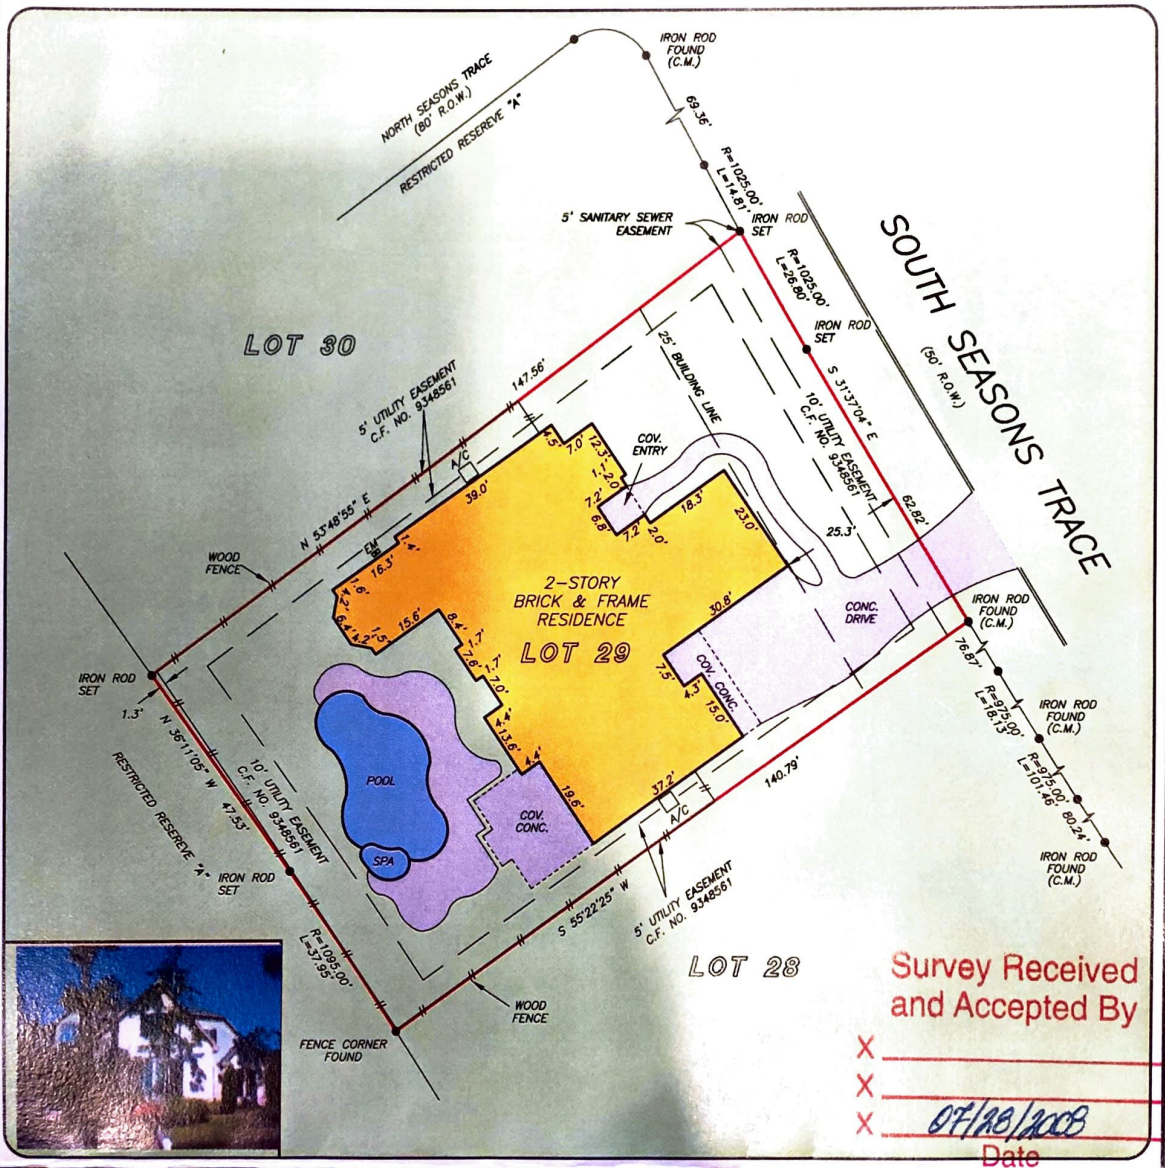

Survey Received
and Accepted By
X
X
X 07/28/2008
Date

THIS PROPERTY DOES NOT LIE WITHIN THE 100 YEAR FLOOD PLAIN AS PER FIRM PANEL NO. 48339C 0505 F
MAP REVISION: 12-19-1996
ZONE X
BASED ONLY ON VISUAL EXAMINATION OF MAPS. INACCURACIES OF FEMA MAPS PREVENT EXACT DETERMINATION WITHOUT DETAILED FIELD STUDY

A SUBSURFACE INVESTIGATION WAS BEYOND THE SCOPE OF THIS SURVEY

RECORD BEARING: CABINET T, SHEET 121, M.C.M.R.

DRAWN BY: VT

I HEREBY CERTIFY THAT THIS SURVEY WAS MADE ON THE GROUND, THAT THIS PLAT CORRECTLY REPRESENTS THE FACTS FOUND AT THE TIME OF SURVEY AND THAT THERE ARE NO ENCROACHMENTS APPARENT ON THE GROUND, EXCEPT AS SHOWN HEREON. THIS SURVEY IS CERTIFIED FOR THIS TRANSACTION ONLY AND ABSTRACTING PROVIDED IN THE ABOVE REFERENCED TITLE COMMITMENT WAS RELIED UPON IN PREPARATION OF THIS SURVEY.

DANIEL KING
PROFESSIONAL LAND SURVEYOR
NO. 4764
JOB NO. 08-09167
JULY 18, 2008

STATE OF TEXAS
REGISTERED
DANIEL KING
4764
PROFESSIONAL
LAND SURVEYOR

HERITAGE TEXAS PROPERTIES
BECKY MORRIS
281-440-1221

AMERICAN TITLE
ANGELA JONES
281-364-0106

PRECISION SURVEYORS, INC.
1-800-LANDSURVEY
1-800-526-3787
281-496-1586
FAX 281-496-1867
14925 MEMORIAL DRIVE SUITE B100 HOUSTON, TEXAS 77079