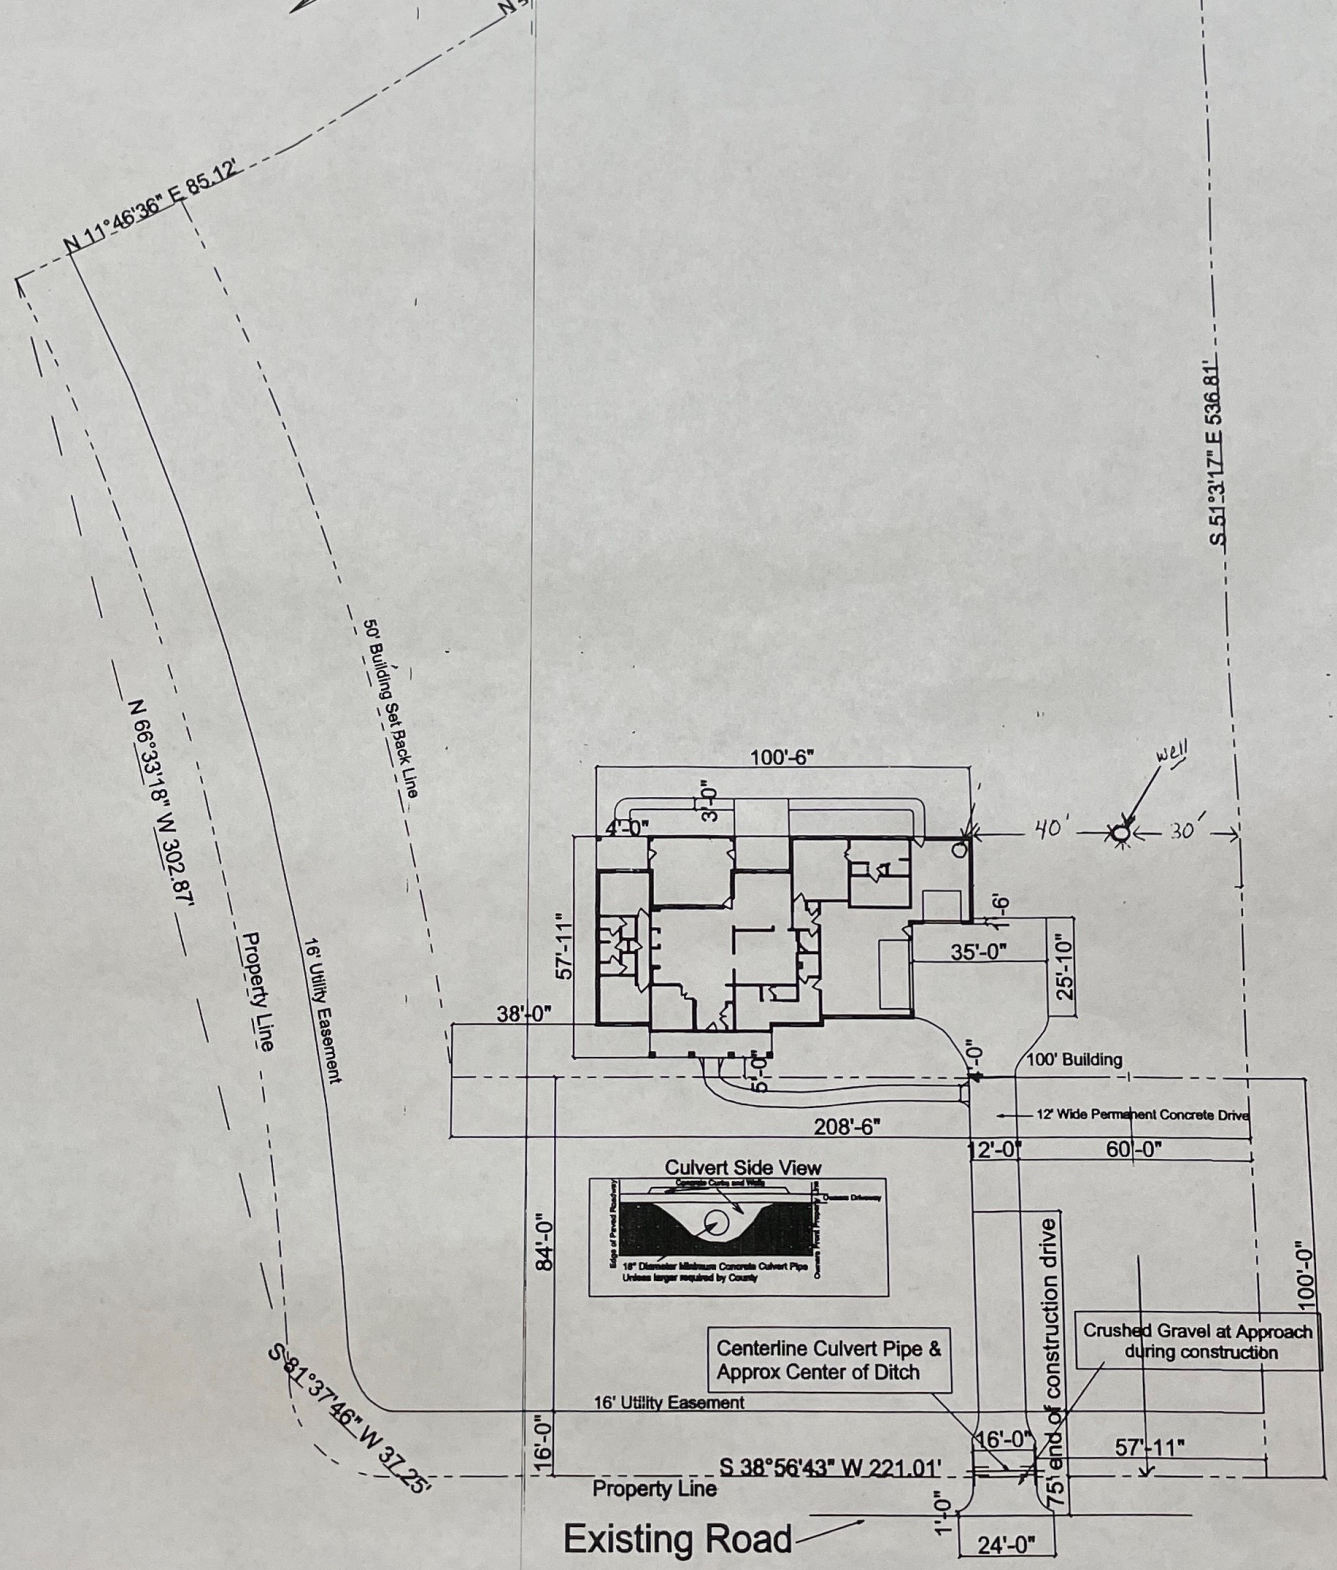


PROJECT: Lemke Residence

DATE: 09/29/2010