LEN LORY BRYANT

314 GIDDINGS LANE
OUSTON, TEXAS 77064

L. & P. AGREEMENT
F. NO. P462865
C.R.P.R.
BUILDING SET BACK
LINE
C.F. NO. N779212
C.F. NO. P721467
H.C.R.P.R.
MPORARY UNDERGROUND
ORM SEWER EASEMENT
F. NO. P163942
C.R.P.R.

RVEYOR HAS MADE NO INVESTIGA-
N OR INDEPENDENT SEARCH FOR
SEMENTS OF RECORD, ENCUM-
ANCES, RESTRICTIVE COVNANTS, OR
NERSHIP TITLE EVIDENCE.
BSURFACE AND ENVIRONMENTAL
NDITIONS WERE NOT EXAMINED
CONSIDERED AS A PART OF THIS
RVEY. NO STATEMENT IS MADE
NCERNING THE EXISTENCE OF
DERGROUND OR OVERHEAD
NTAINERS OR FACILITIES THAT
Y AFFECT THE USE OR
VELOPMENT OF THIS TRACT
BEARINGS AS TO
AT, DEED, OR
SUMED.
ABSTRACTING
TITLE COMPANY
S SURVEY CERTIFIED
R THIS TRANSACTION
LY.
APHIC PLOTTING
LY AS TO FLOOD
TERMINATION
BJECT TO ANY AND ALL
CORDED AND UNRECORDED
SEMENTS
RVEY IS VALID ONLY IF PRINT
S ORIGINAL SEAL & SIGNATURE
SURVEYOR
AS PER ANY AND ALL
PLAT © 2003 ZONING ORDINANCE

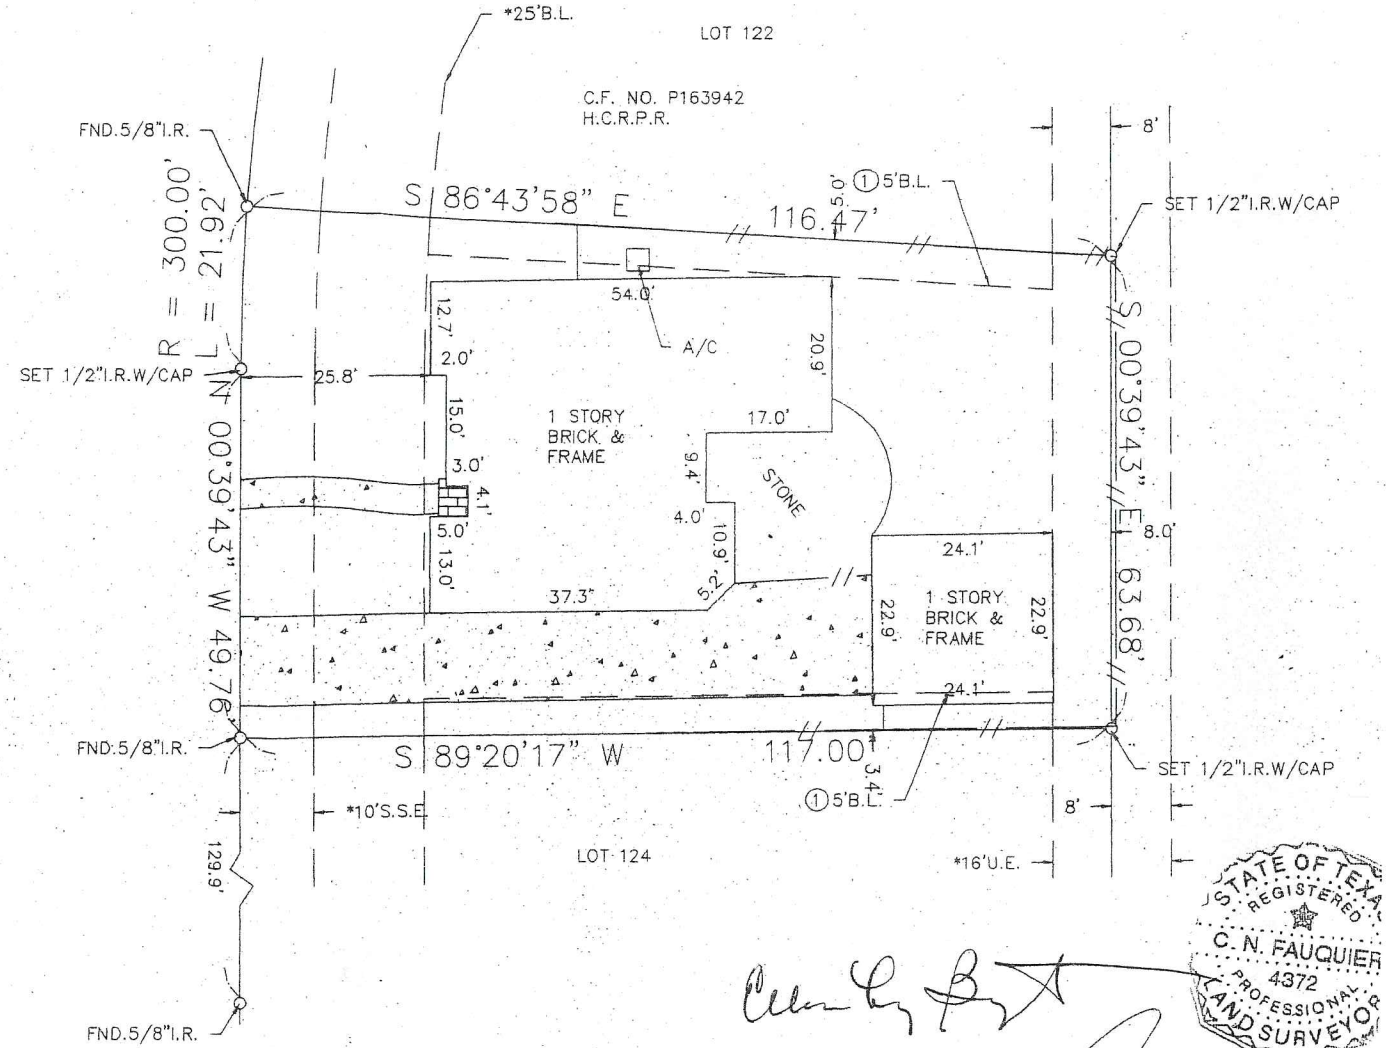

The above tract of land is located in the 100-year flood as to the National Flood Insurance Program, Community-Panel No. 480201C- 0440K ZONE AE 4-20-00
The Surveyor is not responsible for final determination.

REVISED: 06-15-04

I hereby certify that the above representation of an actual surv on the ground under my supervisi

STATE OF TEXAS
REGISTERED
C. N. FAUQUIER
4372
PROFESSIONAL
LAND SURVEYOR

G.F. NO. 04-42905030

JBDIVISION: WILLOWBRIDGE | SECTION: 3 | SURVEY: J.D. EGBERT | ABSTRACT NO: 2

CALE: 1" = 20' | LOT: 123 | BLOCK: 1

JUNTY: HARRIS | STATE: TEXAS

U.S. SURVEYING COMPANY, INC.
A Professional Land Surveying Company
15031 Woodham Drive Suite 390 Houston, Texas 77073
(281) 443-9288 FAX (281) 443-9224

REF. V.N/A P. F.C. NO. 358086 M.R. DATE: 6-14

JOB NO. 06-3008 DRAWN BY: LGS