LILLIAN STREET
(50' R.O.W.)

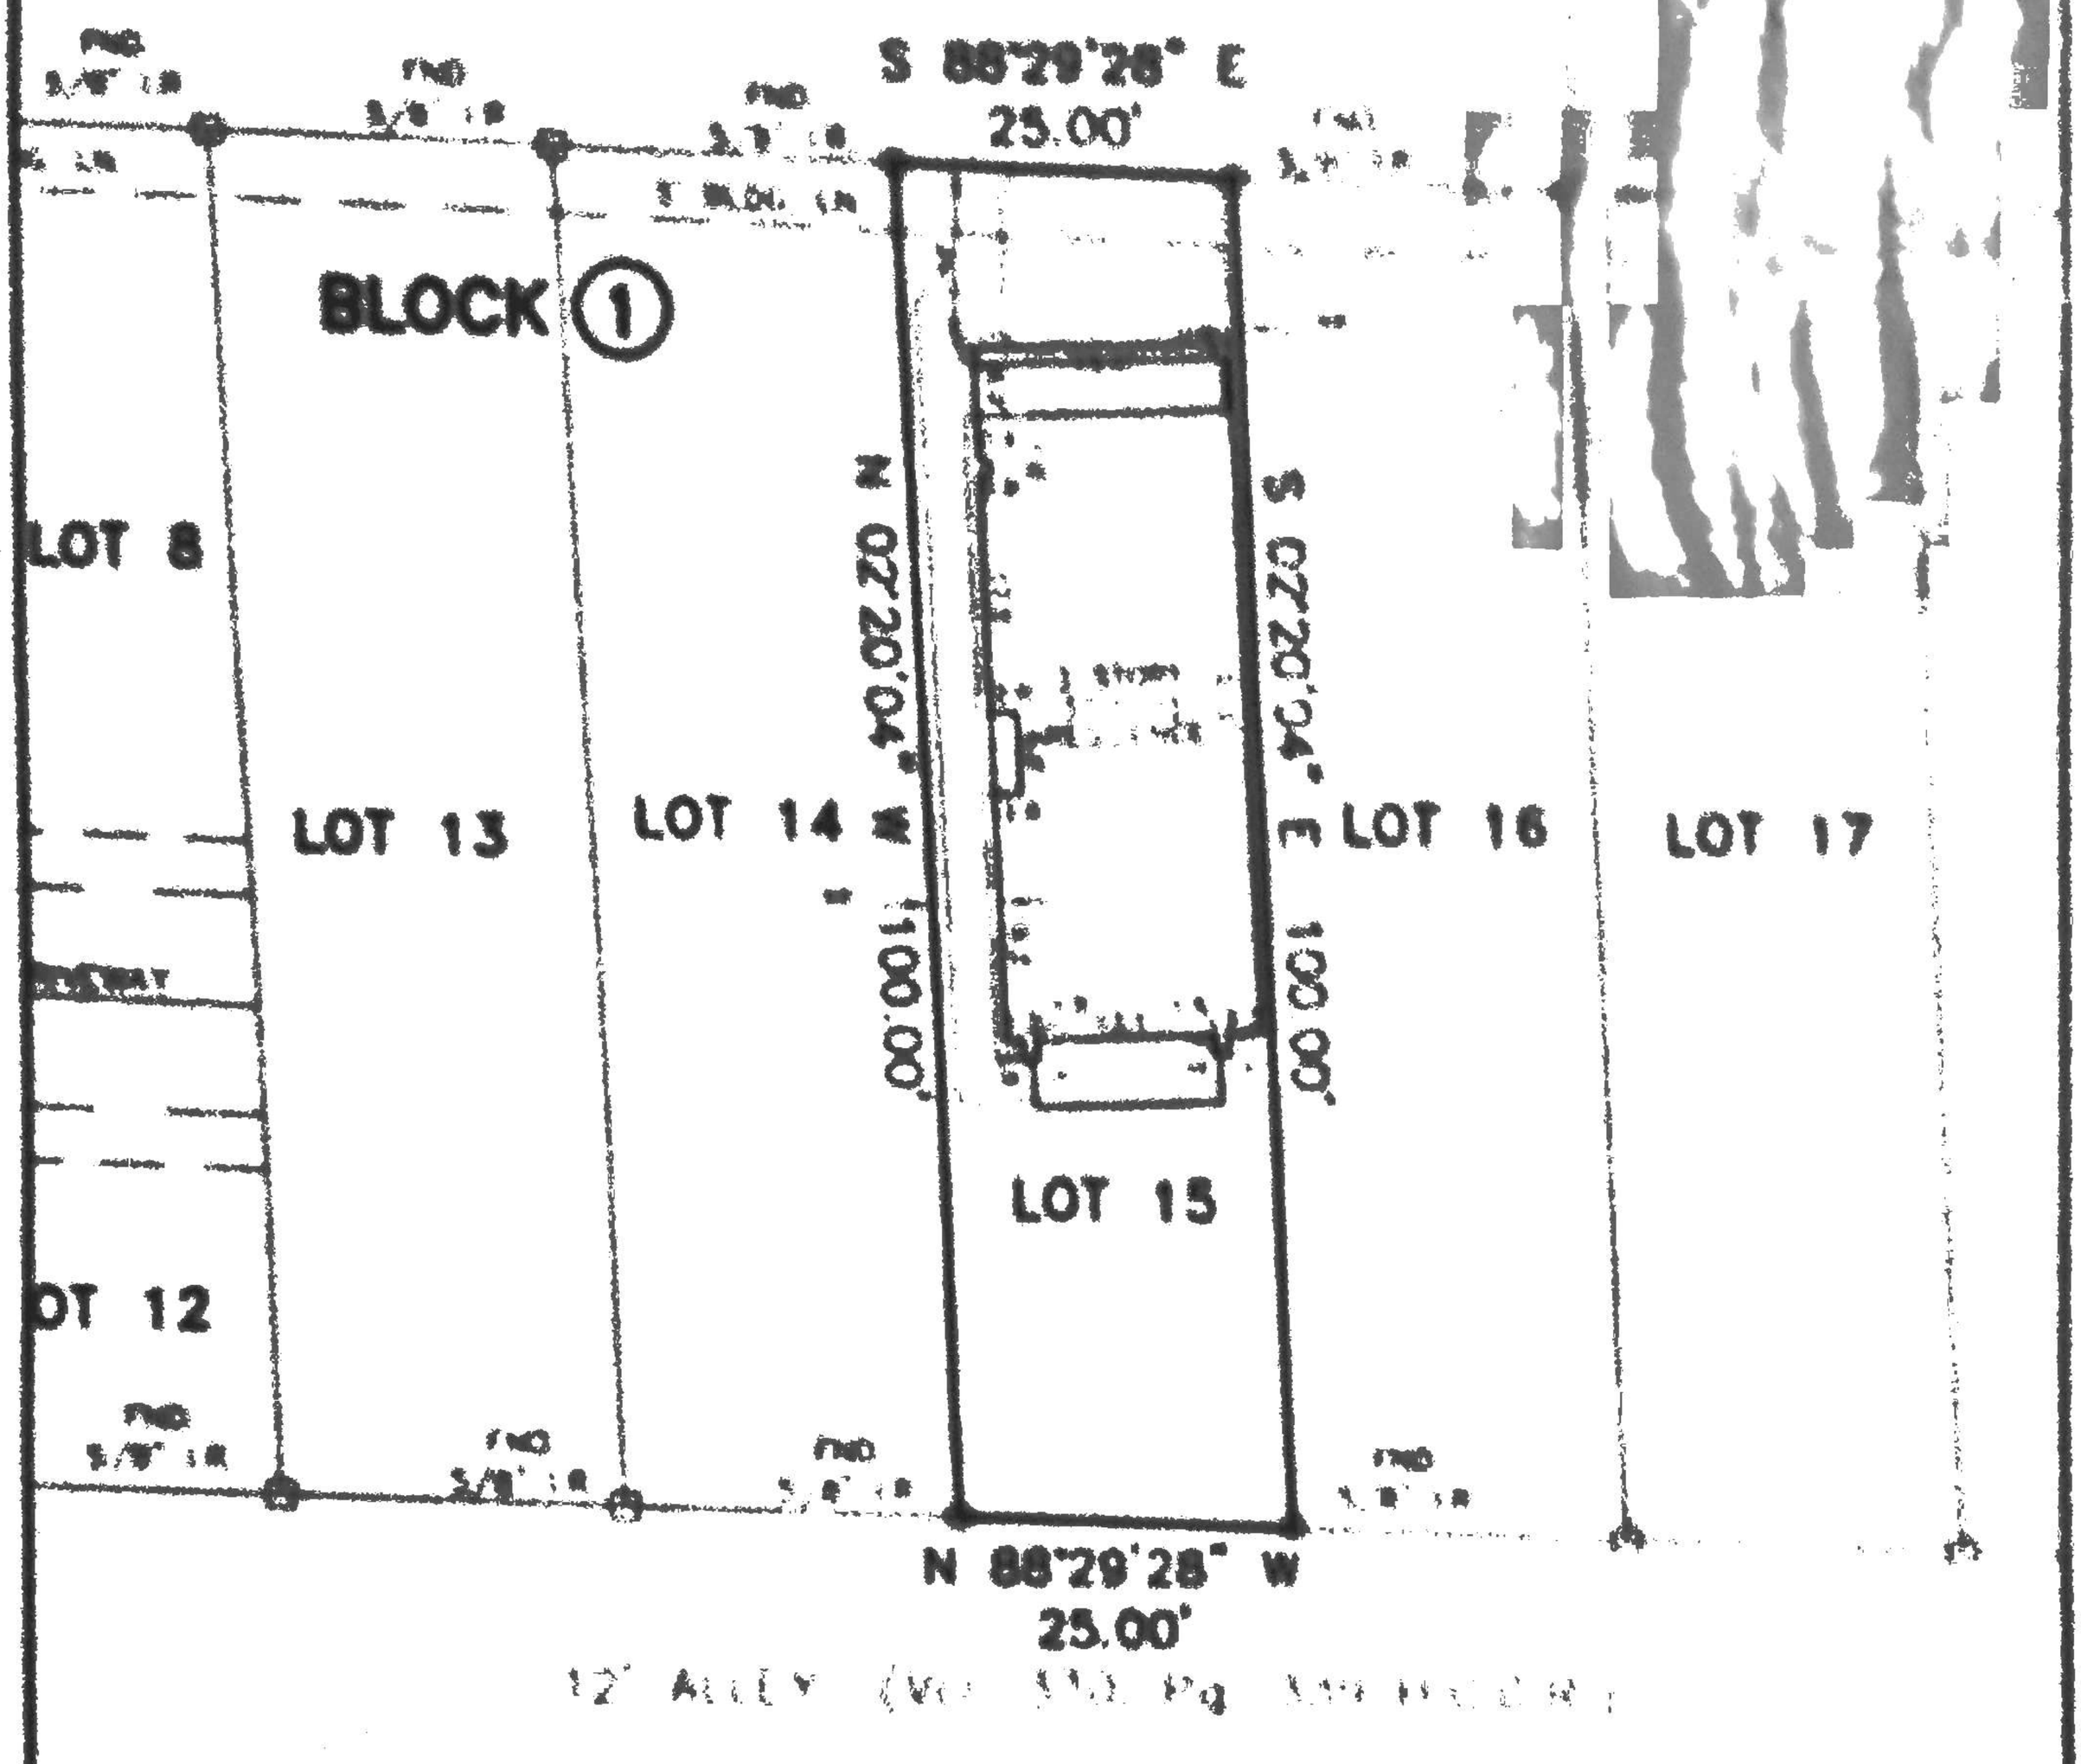

18	1	WATERHILL HOMES ON LILLIAN SECTION 3
FLM CODE No. 350220 H C M R	HARRIS	TEXAS — JOHN AUSTIN SURVEY, A-1
3213 LILLIAN STREET	HOUSTON, 77007	
ROBERT CHRISTOPHER AND FRANCES CHRISTOPHER	CHICAGO TITLE	ORIGINAL??

I, [illegible], HEREBY CERTIFY THAT THIS SURVEY WAS MADE ON THE GROUND FOR THE PROPERTY LEGALLY DESCRIBED HEREON AND IS ACCURATE AND CORRECTLY REPRESENTS THE FACTS FOUND AT THE TIME THERE ARE NO APPARENT CONFLICTS OR DISCREPANCIES UNLESS AS SHOWN, ANY ENCROACHMENTS, CONFLICTS OR PROTRUSIONS, EXCEPT AS SHOWN, AND THAT THIS PROPERTY HAS ACCESS TO AND FROM A DEDICATED ROADWAY.

THIS PROPERTY IS/IS NOT IN THE 100 YEAR FLOOD ZONE AS IN ZONE __X__ PER F.I.R.M. MAP No. [illegible] DATED 9-28-98
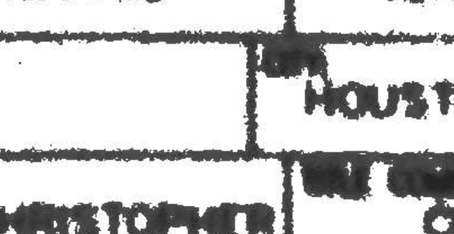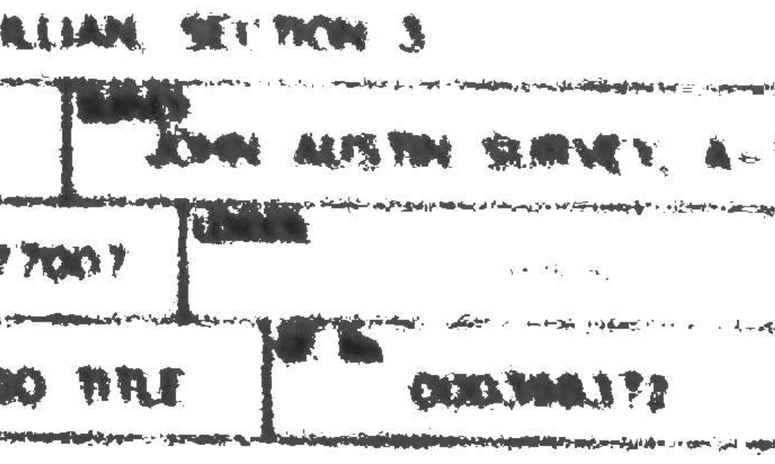
FIELD WORK	VC	9-28-98
DRAWN BY	LC	9-29-98
JOB No.	[illegible]	
DET. MAP No.	98-6