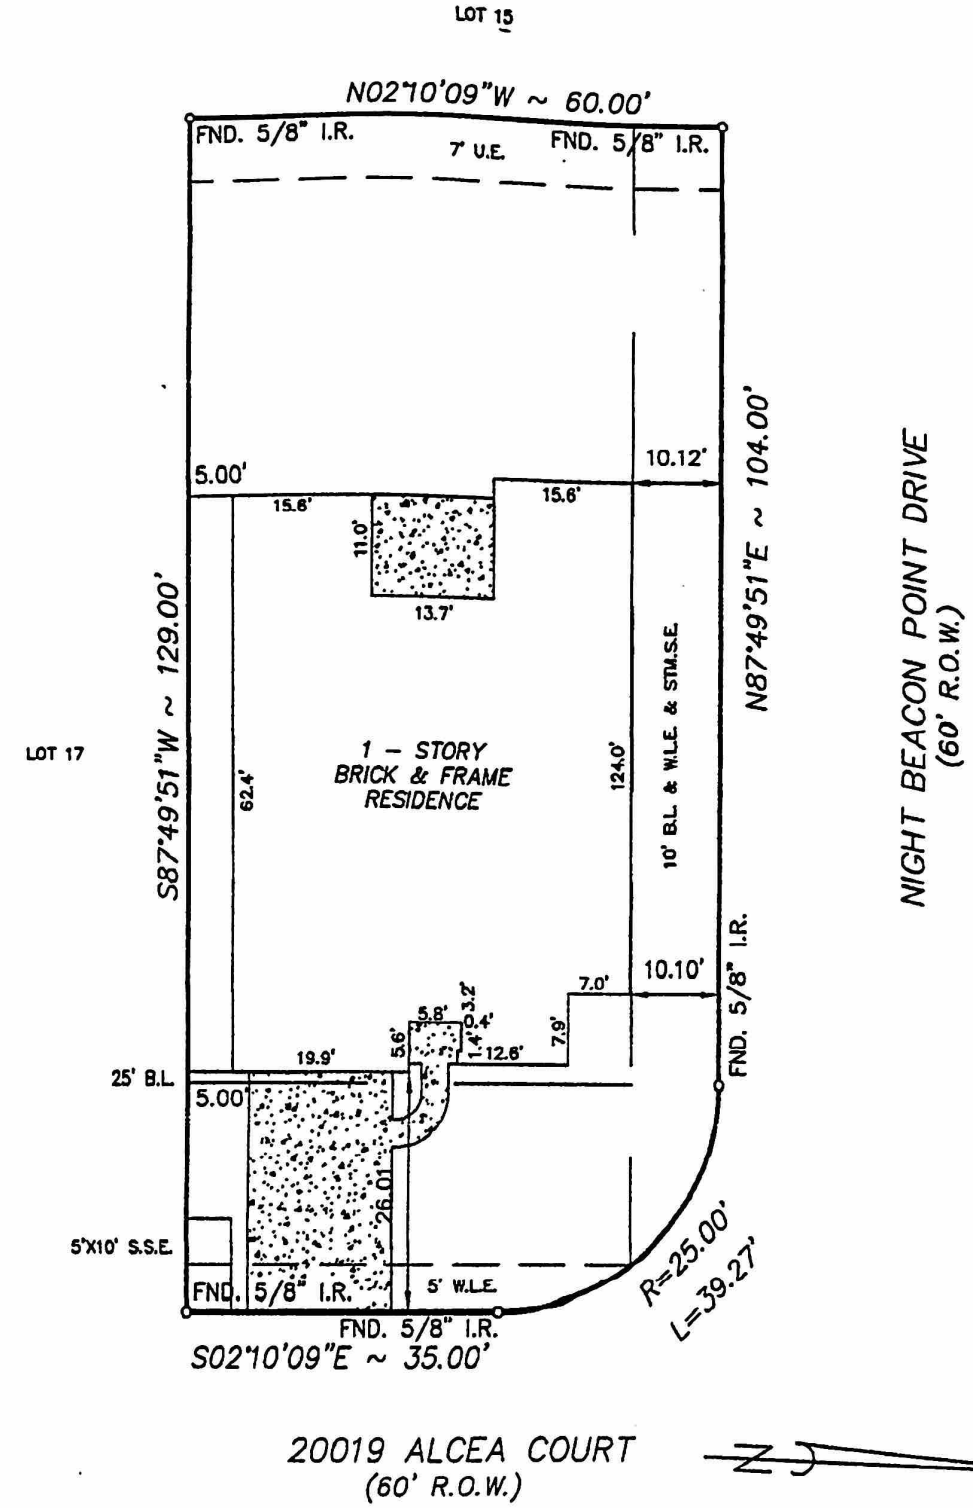

NOTE:
1. Distances shown in parentheses were measured on the ground.
2. The following flood information was from a F.E.M.A. Map. We are not responsible for its accuracy

COMMUNITY # 480287 PANEL # 0420 J

DATE OF REVISION 11/06/96

(OUTSIDE OF 100 YEAR FLOOD PLAIN)

NOTE:
1. OIL, GAS & OTHER MINERAL RIGHTS PER TITLE COMMITMENT.
2. NONEXCLUSIVE EASEMENT FOR INSTALLATION CONSTRUCTION OPERATION, MAINTENANCE, REPLACEMENT, REPAIR, UPGRADE FORCE MAIN AND RETENTION/DETENTION FACILITIES AS DESCRIBED BY EASEMENT AGREEMENT RECORDED UNDER H.C.C.F.#'S V863560, V863561, V863562, V863563, X789999 & X789000.

SCALE : 1"=20'

MV:/FINALS/GF160330

Surveyed for RYLAND HOMES on 01/24/06

Showing Lot 16 Block 3 of GLEANNLOCH FARMS

Section 30 in HARRIS County Texas according to the Map or Plat

REVISIONS	
5/10/06	FINAL