BEARINGS AND STREET RIGHT-OF-WAY PER PLAT.

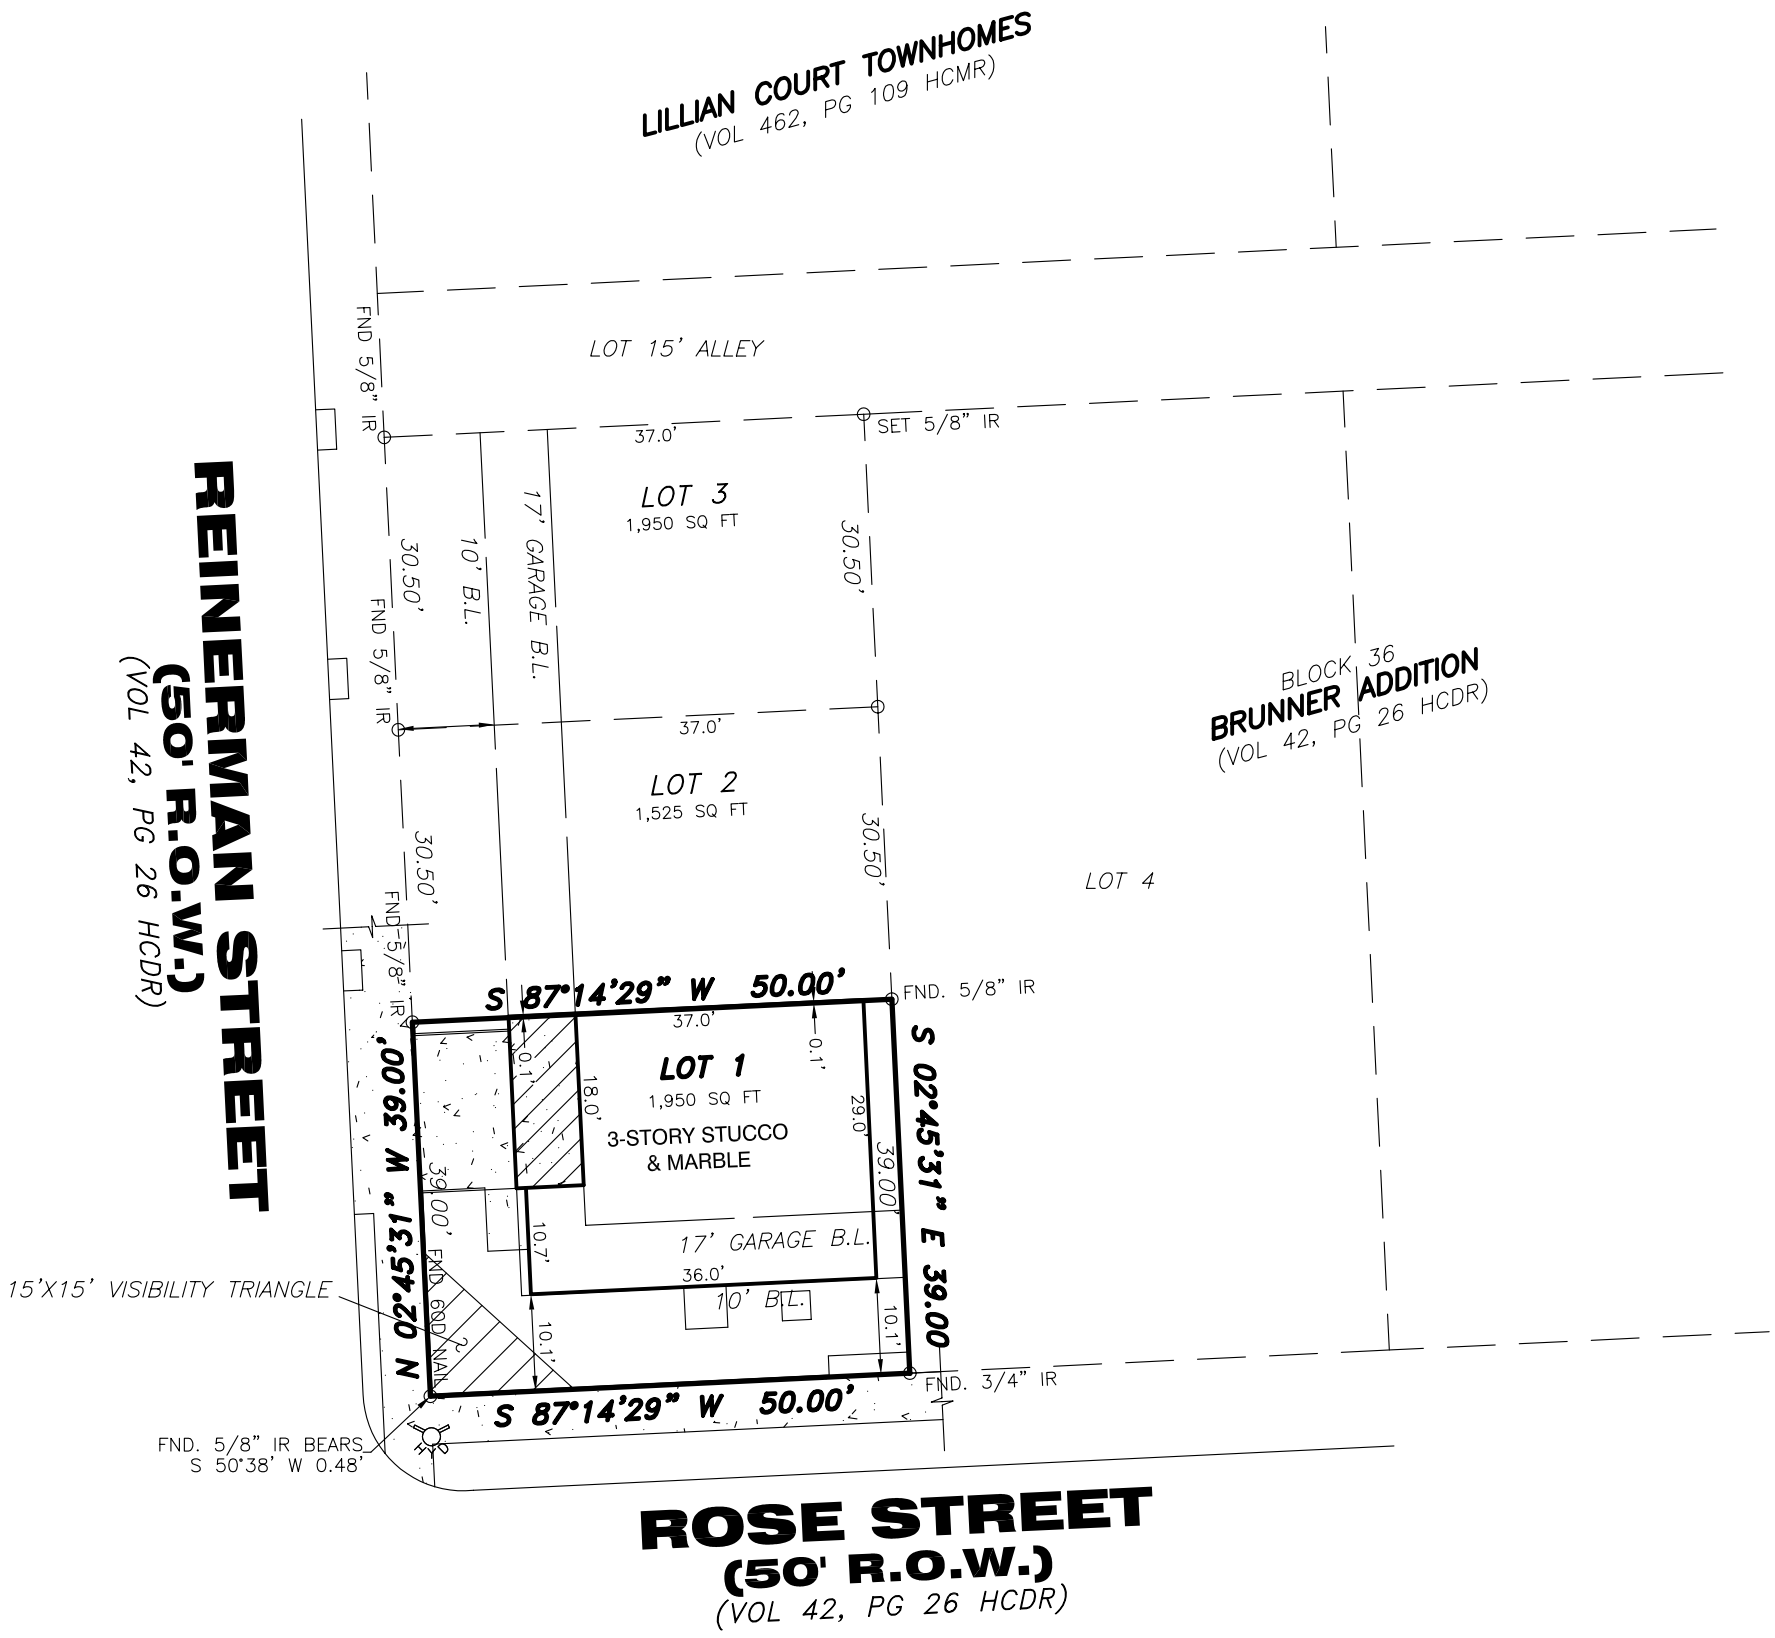

SURVEY OF

LOT 1 IN BLOCK 1 OF PARK VILLAS ON REINERMAN ACCORDING TO THE MAP OR PLAT THEREOF RECORDED UNDER FILM CODE NO. 647030 OF THE MAP RECORDS OF HARRIS COUNTY, TEXAS.

THIS SURVEY IS BEING PROVIDED SOLELY FOR THE USE OF THE CURRENT PARTIES AND THAT NO LICENSE HAS BEEN CREATED, EXPRESS OR IMPLIED, TO COPY THE SURVEY EXCEPT AS IS NECESSARY IN CONJUNCTION WITH THE ORIGINAL TRANSACTION.

SURVEYOR'S CERTIFICATION

PROPERTY SUBJECT TO CITY ORDINANCES AND SUBDIVISION COVENANTS, CONDITIONS AND RESTRICTIONS.

I hereby certify that this survey was made on the ground and that this plat correctly represents the facts found at the time of survey showing any improvements, from legal descriptions supplied by client. There are no encroachments apparent on the ground, except as shown. This survey is only certified for boundary and this transaction only. Surveyor did not abstract property. Easements, building lines, etc. shown are as identified by:

GF HT074094 of OLD REPUBLIC NATIONAL TITLE INSURANCE COMPANY

PROPERTY LIES WITHIN FLOOD ZONE "X", ACCORDING TO F.I.R.M. MAP NO. 48201C 0670L, DATE 06-18-07, BY GRAPHING PLOTTING ONLY, WE DO NOT ASSUME RESPONSIBILITY FOR EXACT DETERMINATION.

BEFORE ANY DEVELOPMENT PLANNING, DESIGN, OR CONSTRUCTION IS STARTED, THE COMMUNITY, CITY AND COUNTY IN WHICH SUBJECT TRACT EXISTS SHOULD BE CONTACTED. SAID ENTITIES MAY IMPOSE LARGER FLOOD PLAIN AND FLOODWAY AREAS THAN SHOWN BY F.I.R.M. MAPS THAT WILL AFFECT DEVELOPMENT.

STATE OF TEXAS
REGISTERED
FRED W. LAWTON
2321
PROFESSIONAL
LAND SURVEYOR

Fred W. Lawton, Registered Professional Land Surveyor No. 2321

ADDRESS: 5120 ROSE STREET *REVISION: 11-19-12 ADD FORMS*

CITY: HOUSTON, TEXAS *ZIP: 77007*

PURCHASER:

JOB NO: 267-12 *DATE: 08-23-12* *SCALE: 1"=20'-00"* *Key Map 492G*

SOUTH TEXAS SURVEYING ASSOCIATES, INC.
11281 Richmond Ave. Bldg J, Suite 101, Houston, Texas 77082
(281) 556-6918 FAX (281) 556-9331

Copyright 2012 South Texas Surveying Associates, Inc.

K:\COMRES 2012\267-12.DWG (BP/KT)