WE HAVE A SMALL MAP
VOLUME 5, PAGE 85

VOL 5 PAGE 85

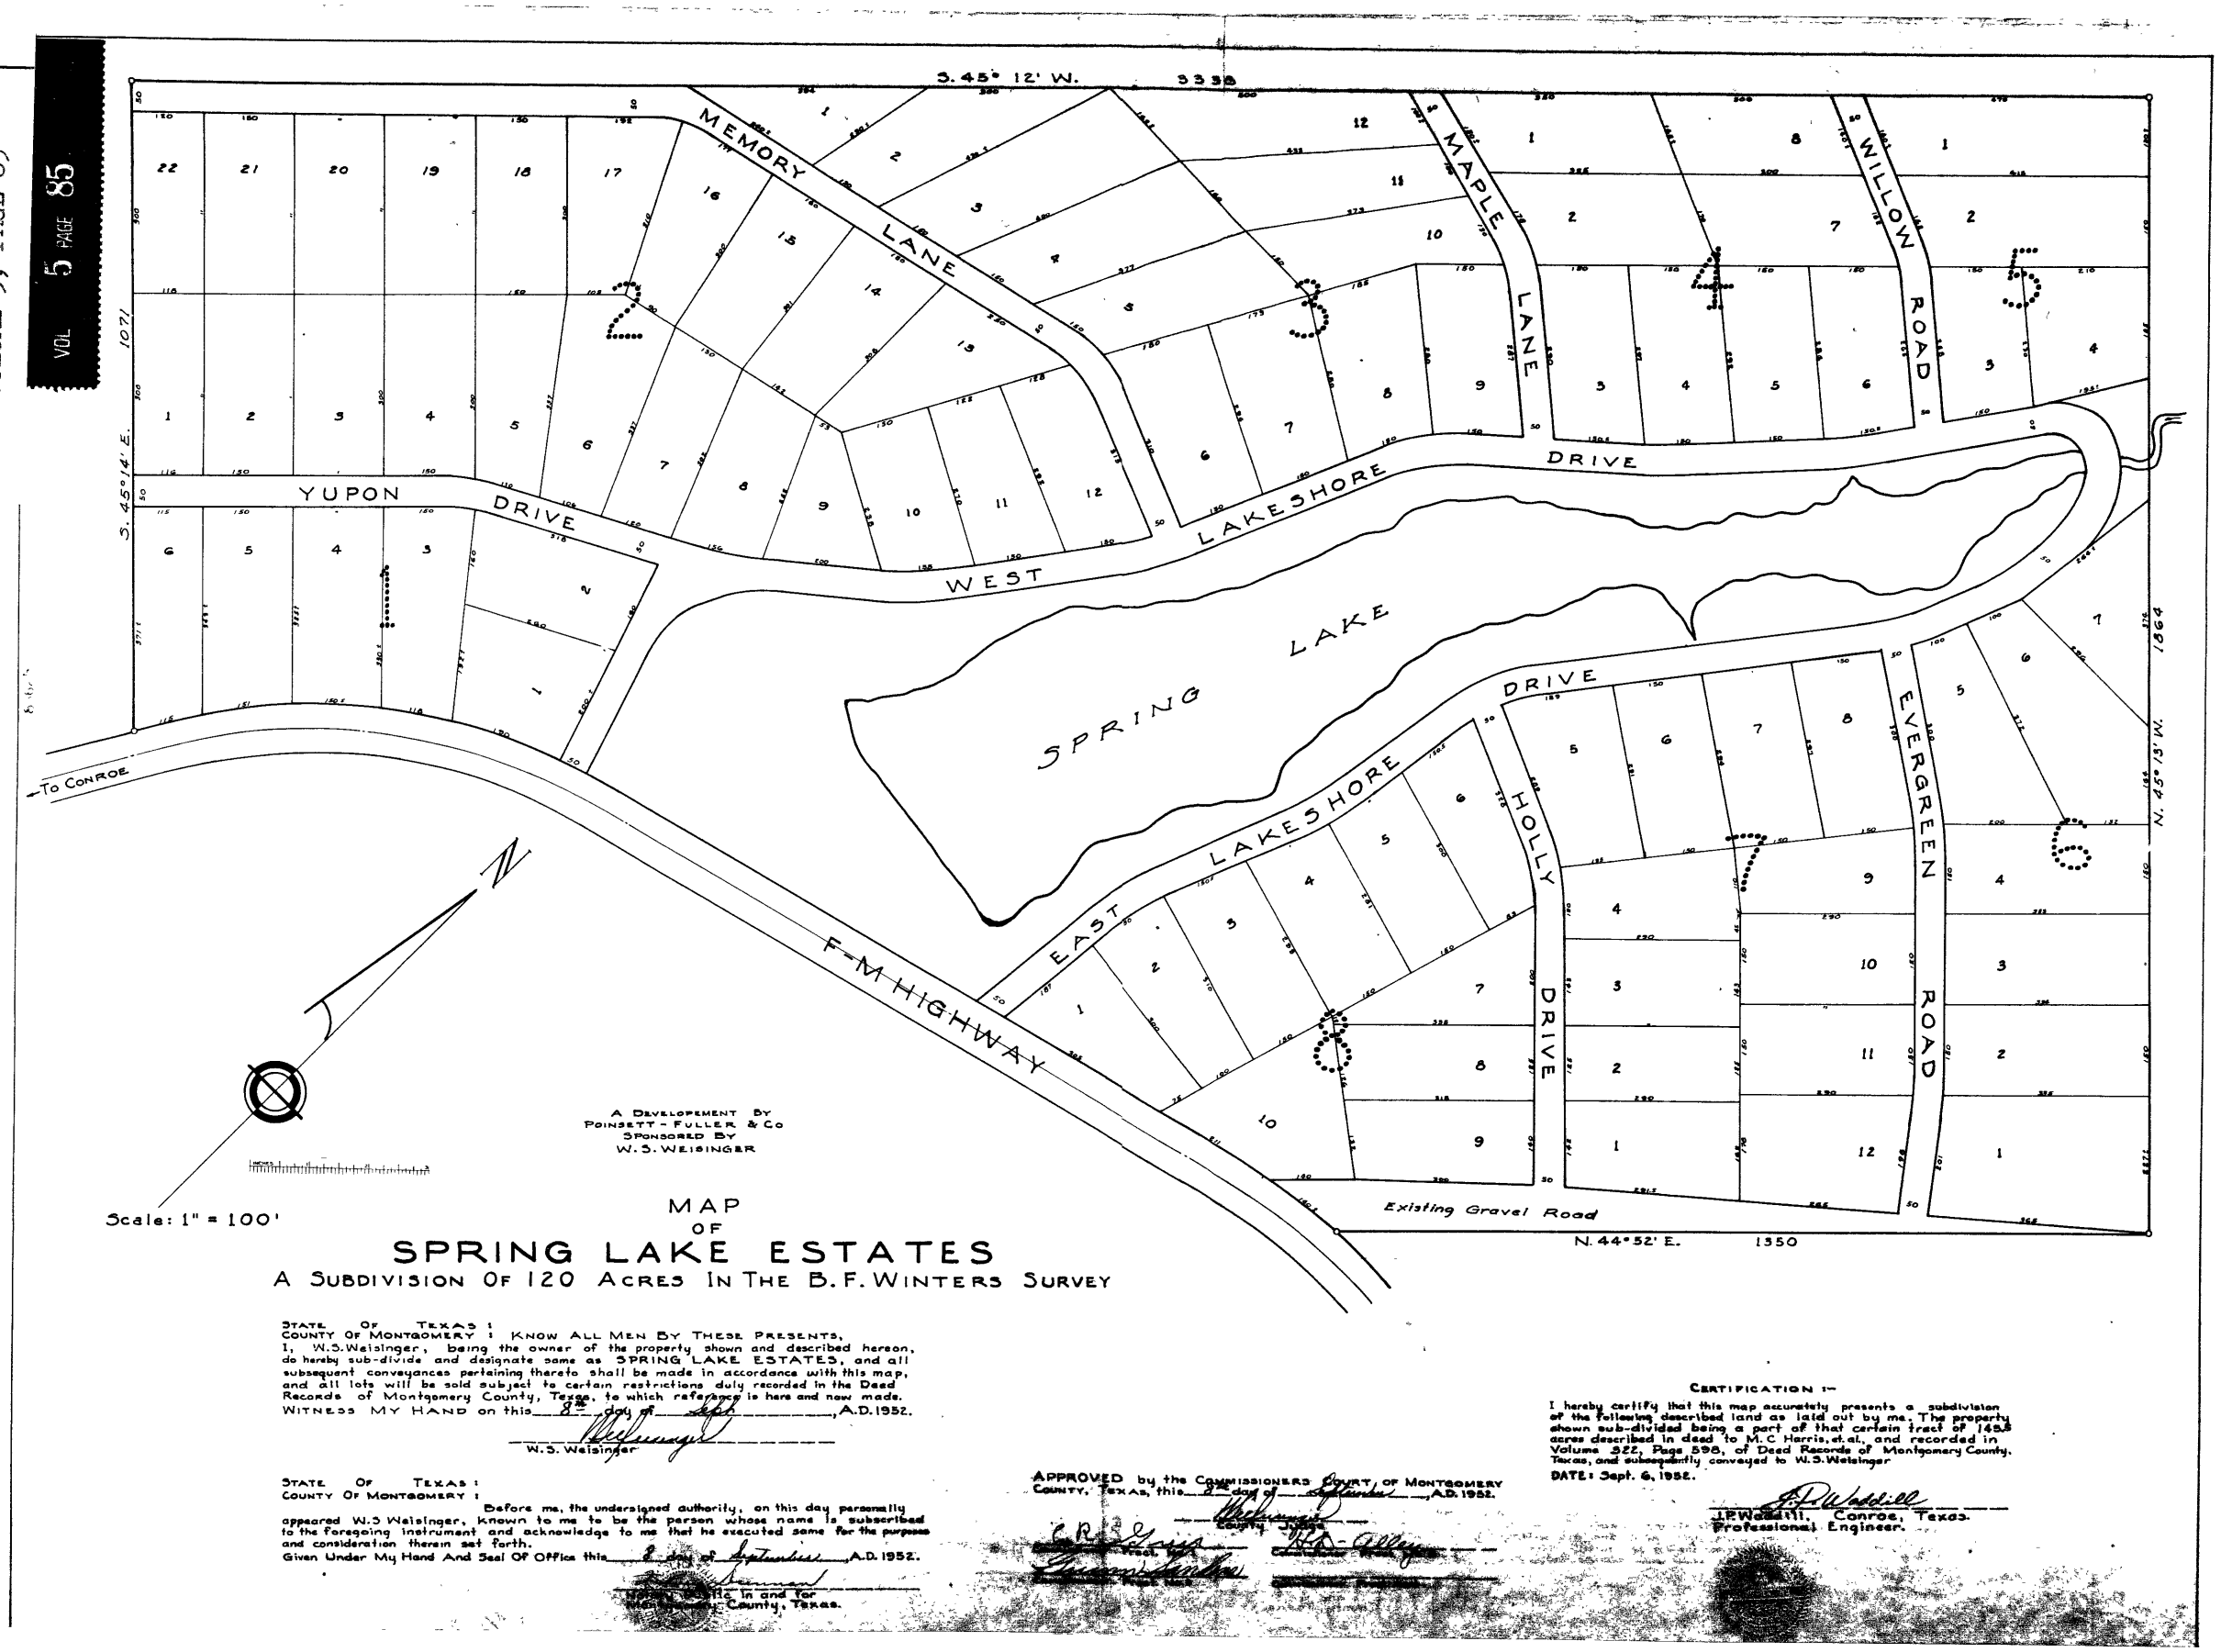

A Development By
Poinsett-Fuller & Co
Sponsored By
W. S. Weisinger

Scale: 1" = 100'

MAP
OF
SPRING LAKE ESTATES
A Subdivision Of 120 Acres In The B. F. Winters Survey

State Of Texas :
County Of Montgomery : Know All Men By These Presents,
I, W.S.Weisinger, being the owner of the property shown and described hereon, do hereby sub-divide and designate same as SPRING LAKE ESTATES, and all subsequent conveyances pertaining thereto shall be made in accordance with this map, and all lots will be sold subject to certain restrictions duly recorded in the Deed Records of Montgomery County, Texas, to which reference is here and now made.
Witness My Hand on this 8th day of Sept, A.D. 1952.

W.S. Weisinger

State Of Texas :
County Of Montgomery :

Before me, the undersigned authority, on this day personally appeared W.S Weisinger, known to me to be the person whose name is subscribed to the foregoing instrument and acknowledge to me that he executed same for the purposes and consideration therein set forth.
Given Under My Hand And Seal Of Office this 8 day of September, A.D. 1952.

Notary Public in and for Montgomery County, Texas.

Approved by the Commissioners Court, of Montgomery County, Texas, this 3rd day of September, A.D. 1952.

County Judge

Certification :-
I hereby certify that this map accurately presents a subdivision of the following described land as laid out by me. The property shown sub-divided being a part of that certain tract of 165.8 acres described in deed to M.C Harris, et.al., and recorded in Volume 322, Page 598, of Deed Records of Montgomery County, Texas, and subsequently conveyed to W.S. Weisinger
Date: Sept. 6, 1952.

J.P. Waddell, Conroe, Texas.
Professional Engineer.

1952 at 10:00 o'clock A. M.
195 at 4:00 o'clock P. M.
GEO. J. IVY, Clerk County Court,
Montgomery County, Texas
By: Ruth Addison Deputy.

FILED FOR RECORD Sept. 9, 19
RECORDED Jan 28,