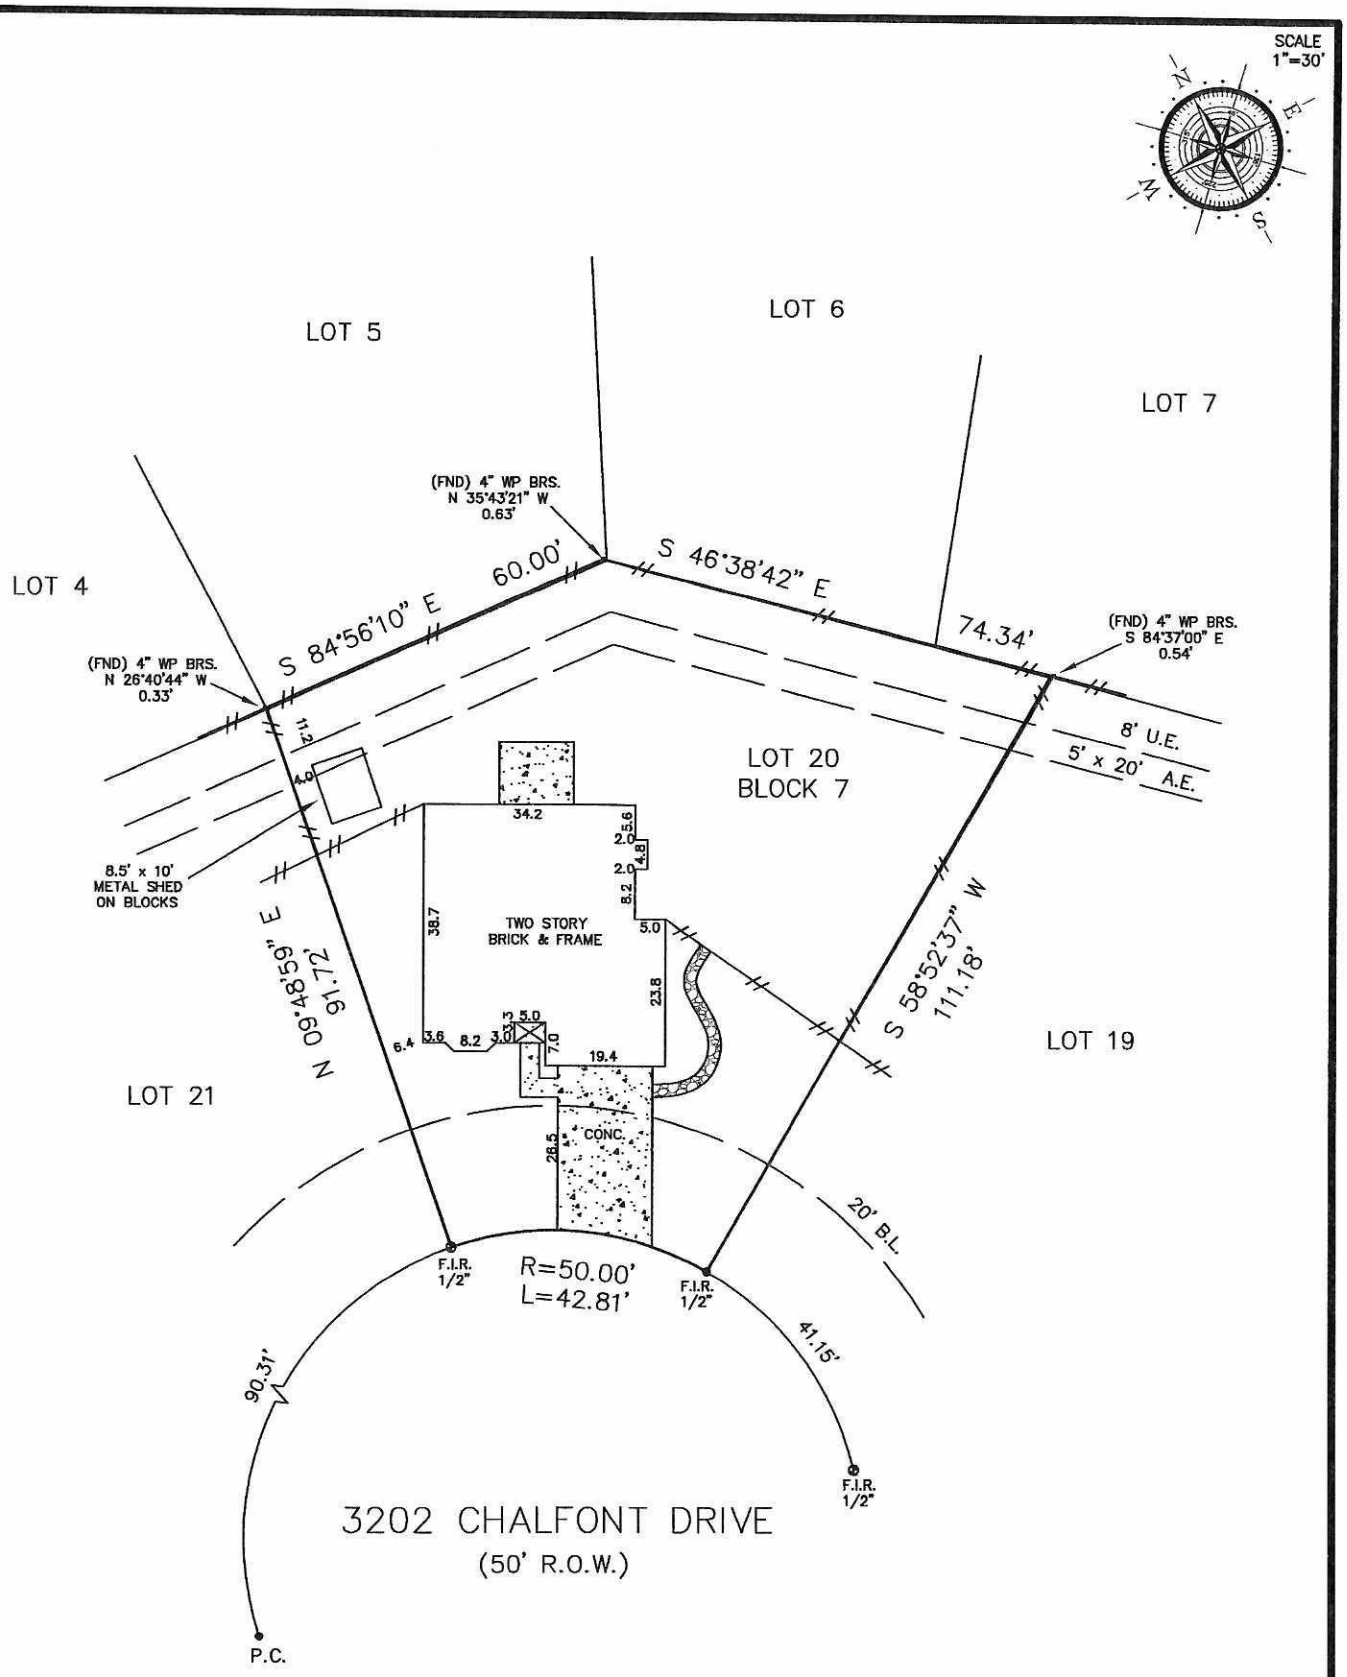

LEGEND	LEGAL DESCRIPTION
⊕ CONTROL MONUMENT B.L. = BUILDING LINE U.E. = UTILITY EASEMENT A.E. = AERIAL EASEMENT WOOD FENCE	LOT 20, IN BLOCK SEVEN, OF GREENFIELD VILLAGE, SECTION TWO, A SUBDIVISION IN HARRIS COUNTY, TEXAS, ACCORDING TO THE MAP OR PLAT THEREOF, RECORDED IN VOLUME 299, PAGE 55, OF THE MAP RECORDS OF HARRIS COUNTY, TEXAS.

NOTES:	CLIENT	ADDRESS
- BEARING BASIS: PLAT	ROSA IRENE GARCIA	3202 CHALFONT DRIVE