A plat of Lots 371 and 372 of

STAGECOACH FARMS ~ SECTION NINE (9),

an addition in Montgomery County, Texas, according to the map or plat thereof recorded in Volume 7, Page 287, of the Map Records of Montgomery County, Texas.

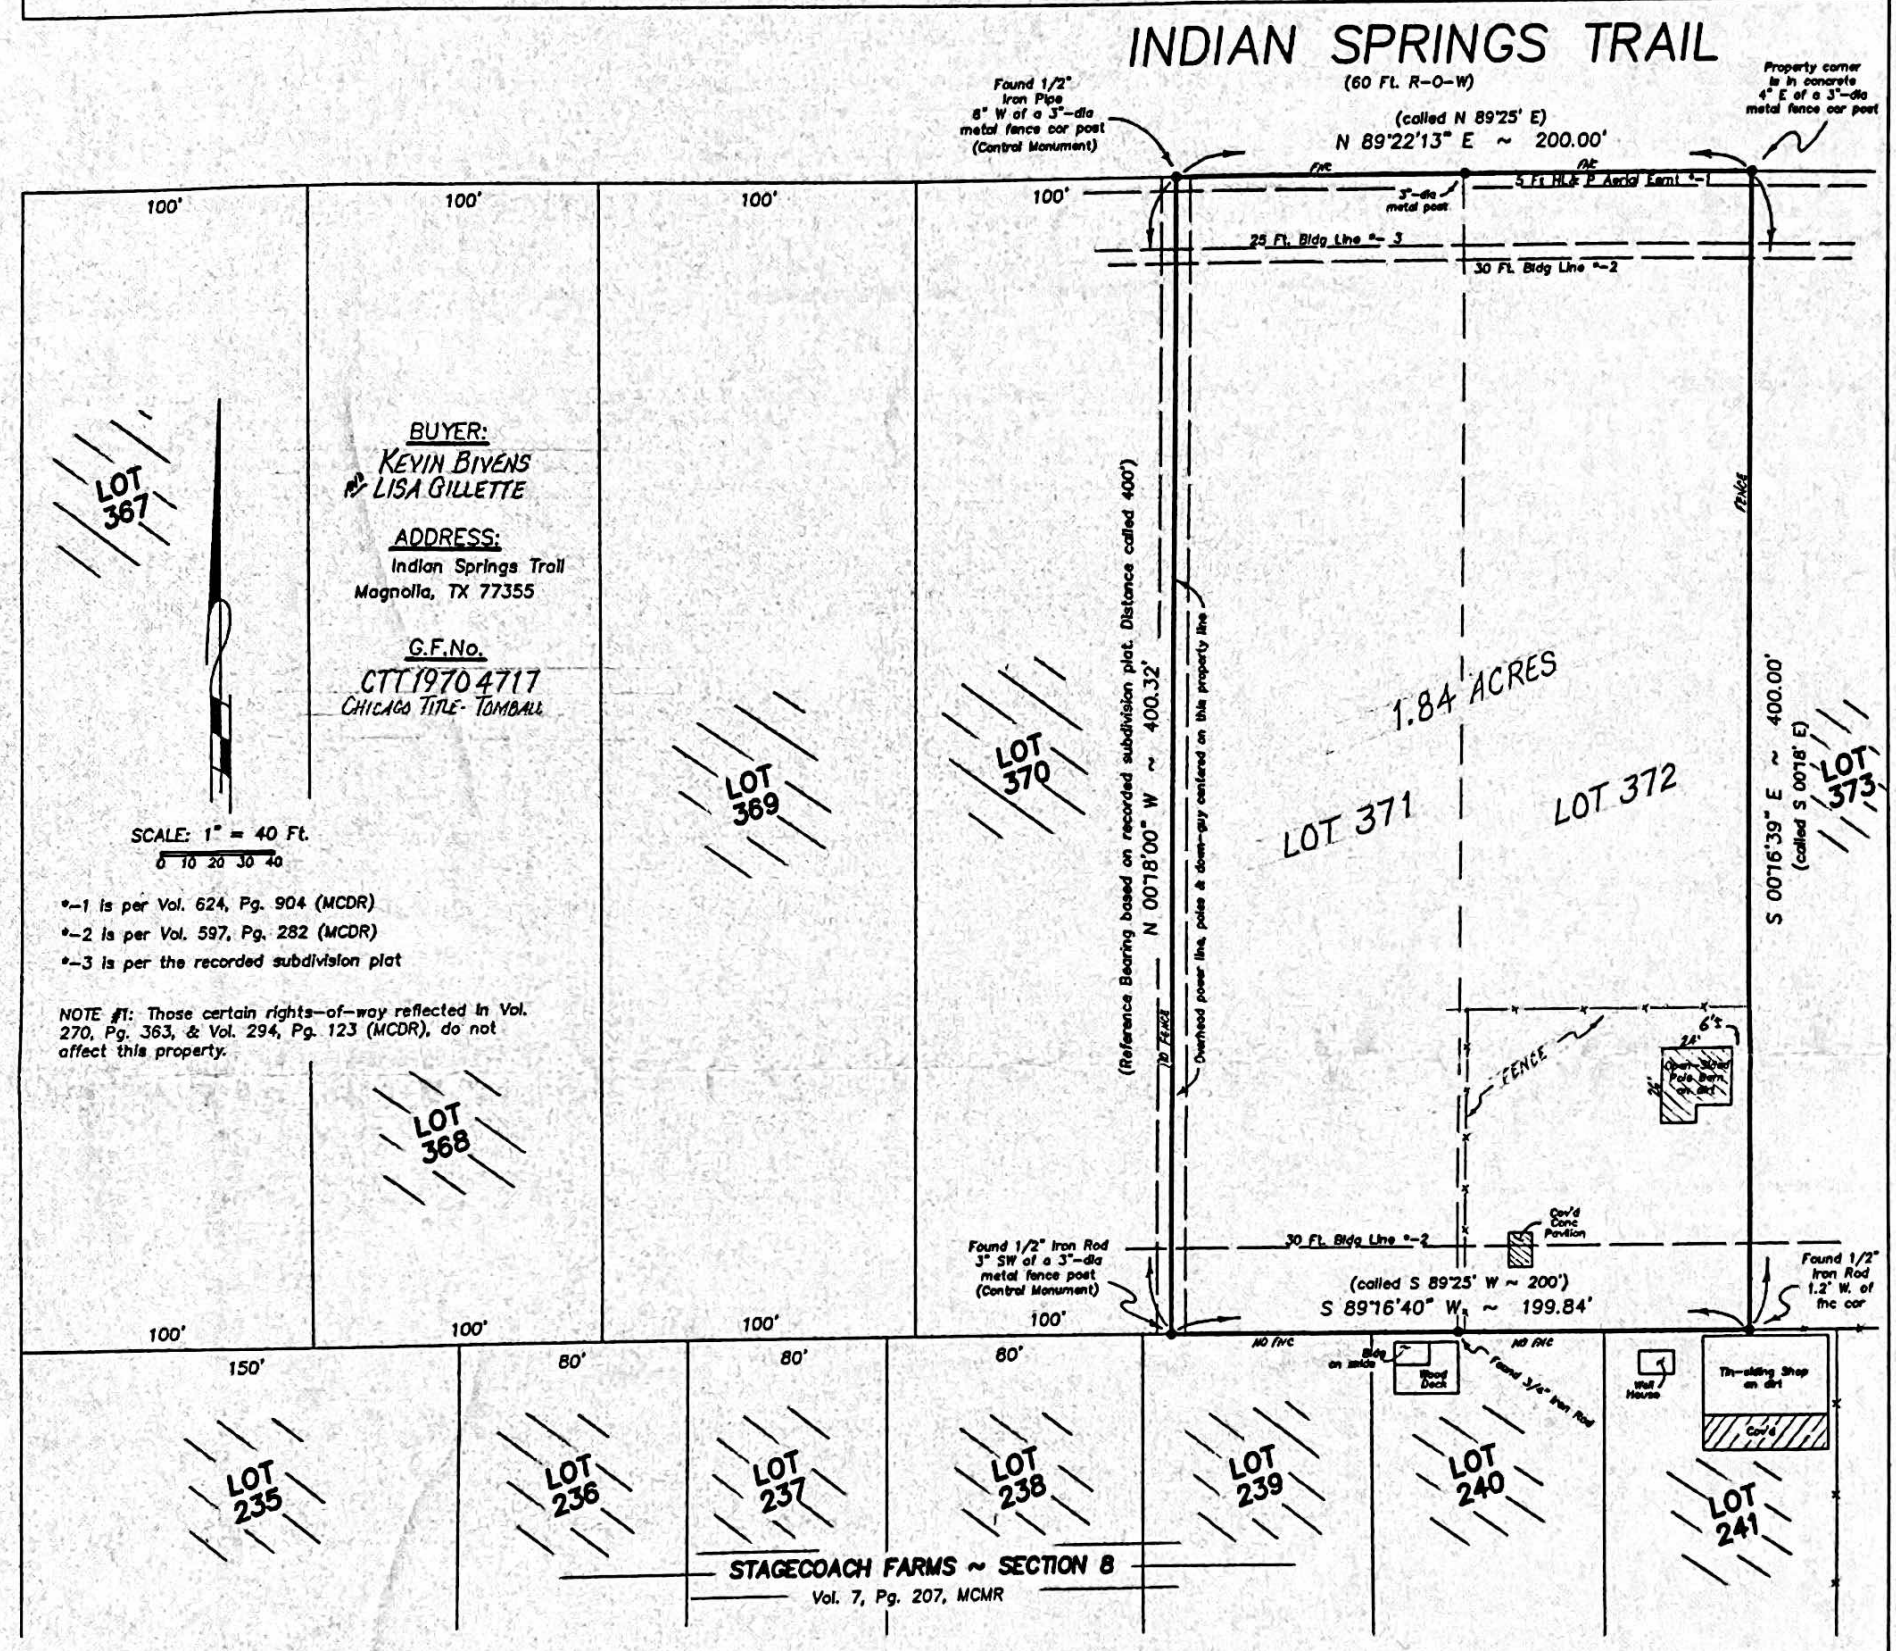

I do hereby certify that this survey conforms to the current Texas Society of Professional Surveyors Standards and Specifications for a Category 1A Condition II Survey.

and...

that this survey was made under my supervision on the ground of the property described and depicted hereon. There are no conflicts, discrepancies, shortages in area or boundary lines, or any overlapping of improvements unless shown. All visible easements and rights-of-way are shown.

Signed, stamped and dated this 26TH day of MARCH, 2019.

UPDATES/ ADDITIONS/ REVISIONS:

STATE OF TEXAS REGISTERED TONY P. SWONKE 4767 PROFESSIONAL LAND SURVEYOR

Prepared by
Tony Swonke Land Surveying
700 Kane Street
Tomball, TX 77375
281-351-7789

STATE OF TEXAS REGISTERED TONY P. SWONKE 4767 PROFESSIONAL LAND SURVEYOR