23131 Sawmill Cross Lane

Being Lot 2, Block 2, VILLAGES OF NORTHGATE CROSSING, SECTION TEN (10), an Addition in Harris County, Texas, according to the Map or Plat recorded in Film Code No. 519060, Map Records, Harris County, Texas

Capital Title

LEGEND

- 1/2" ROD FOUND
- 1/2" ROD SET
- 1" PIPE FOUND
- "X" FOUND/SET
- 5/8" ROD FOUND
- POINT FOR CORNER
- FENCE POST FOR CORNER
- CM CONTROLLING MONUMENT
- AC AIR CONDITIONER
- PE POOL EQUIPMENT
- TE TRANSFORMER PAD
- COLUMN
- POWER POLE
- UNDERGROUND ELECTRIC
- OVERHEAD ELECTRIC
- OHP OVERHEAD ELECTRIC POWER
- OES OVERHEAD ELECTRIC SERVICE
- CHAIN LINK
- WOOD FENCE 0.5' WIDE TYPICAL
- IRON FENCE
- BARBED WIRE
- DOUBLE SIDED WOOD FENCE
- EDGE OF ASPHALT
- EDGE OF GRAVEL
- CONCRETE
- COVERED AREA

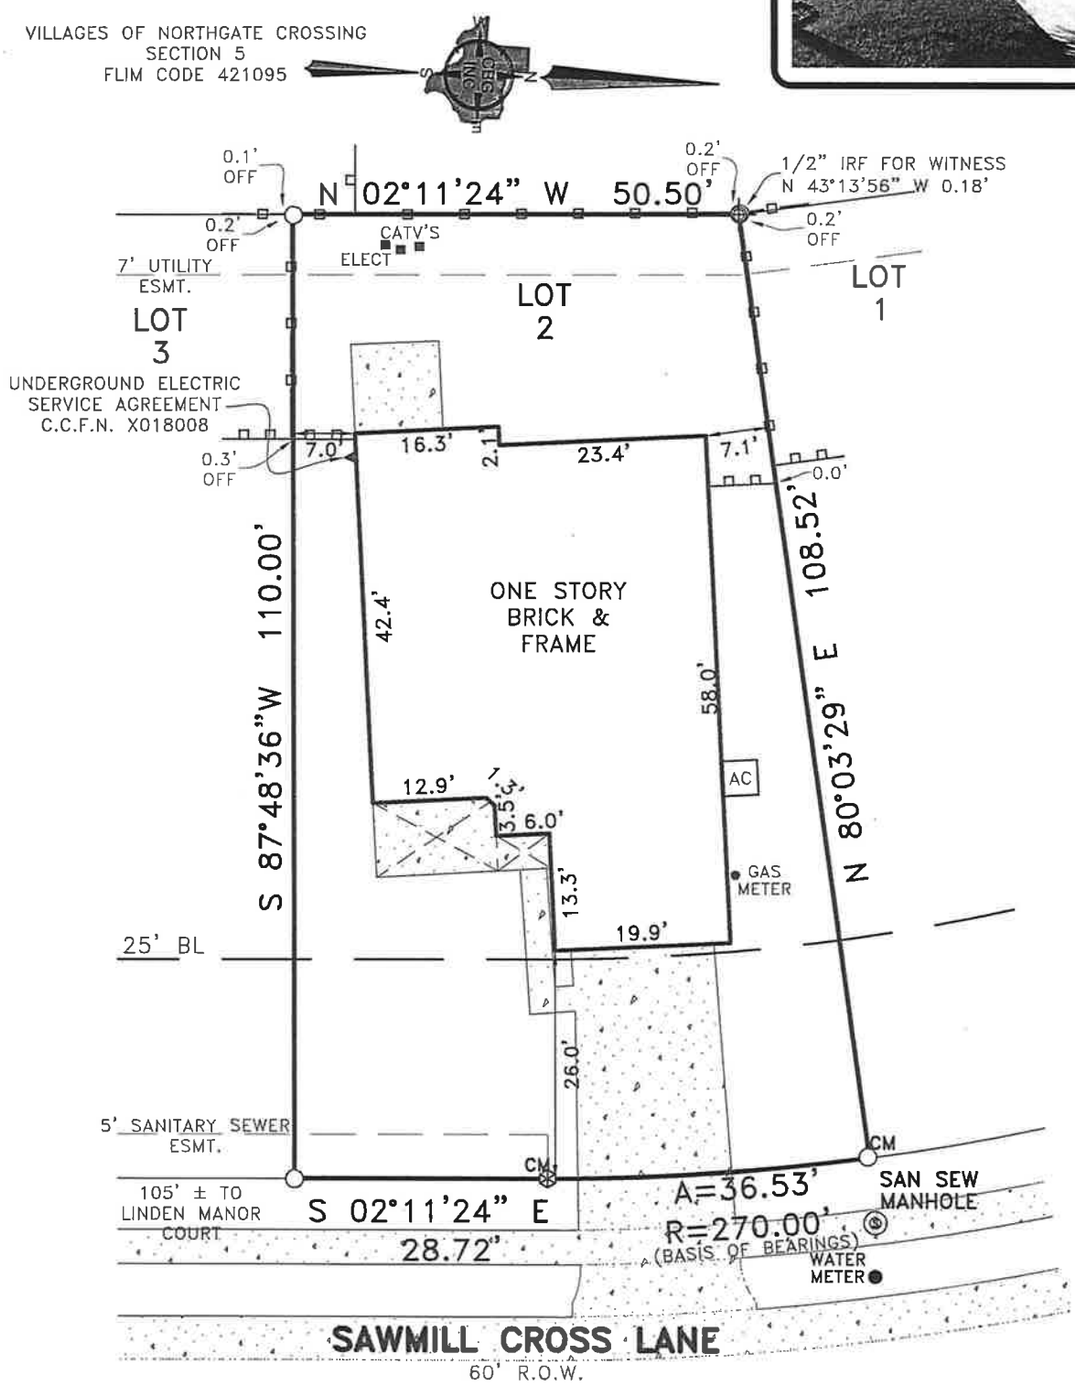

EXCEPTIONS:

NOTE: PROPERTY SUBJECT TO TERMS, CONDITIONS, AND EASEMENTS CONTAINED IN INSTRUMENTS RECORDED IN Film Code No. 519060, C.C.F.N. J963681, R049883, R049885, S326105, W812073, X083291, X520389, Z491198, 2008050909, 20090398292, 20110546111, 20110546112, 20110546113, 20110546114, 20110546115, 20110546116, 20110546117, 20130632326, 20130632327, 20130632328, 20130646860

NOTES:

NOTE: BEARINGS, EASEMENTS AND BUILDING LINES ARE BY RECORDED PLAT UNLESS OTHERWISE NOTED.

FLOOD NOTE: According to the F.I.R.M. No. 48201C0260L, this property does lie in Zone X and does not lie within the 100 year flood zone.

This survey is made in conjunction with the information provided by Capital Title Company. Use of this survey by any other parties and/or for other purposes shall be at user's own risk and any loss resulting from other use shall not be the responsibility of the undersigned. This is to certify that I have on this date made a careful and accurate survey on the ground of the subject property. The plat hereon is a correct and accurate representation of the property lines and dimensions are as indicated; location and type of buildings are as shown; and EXCEPT AS SHOWN, there are no visible and apparent encroachments or protrusions on the ground.

Accepted by: Chilson
Purchaser
Date: 1/9/18
Purchaser

Drawn By: TEB
Scale: 1" = 20'
Date: 12/12/17
GF No.: 17-334300-KW
Job No. 1727955

CBG SURVEYING INC
PROFESSIONAL LAND SURVEYING
DFW-HOUSTON-AUSTIN-SAN ANTONIO-EAST TEXAS
WWW.CBGINCTX.COM
321 Century Plaza Dr., Ste. 105
Houston, TX 77073
P 281.443.9288
F 281.443.9224
Firm No. 10194280
www.cbginctx.com

STATE OF TEXAS REGISTERED G. N. FAUQUIER 4372 PROFESSIONAL LAND SURVEYOR
NICK FAUQUIER
R.P.L.S. NO. 4372