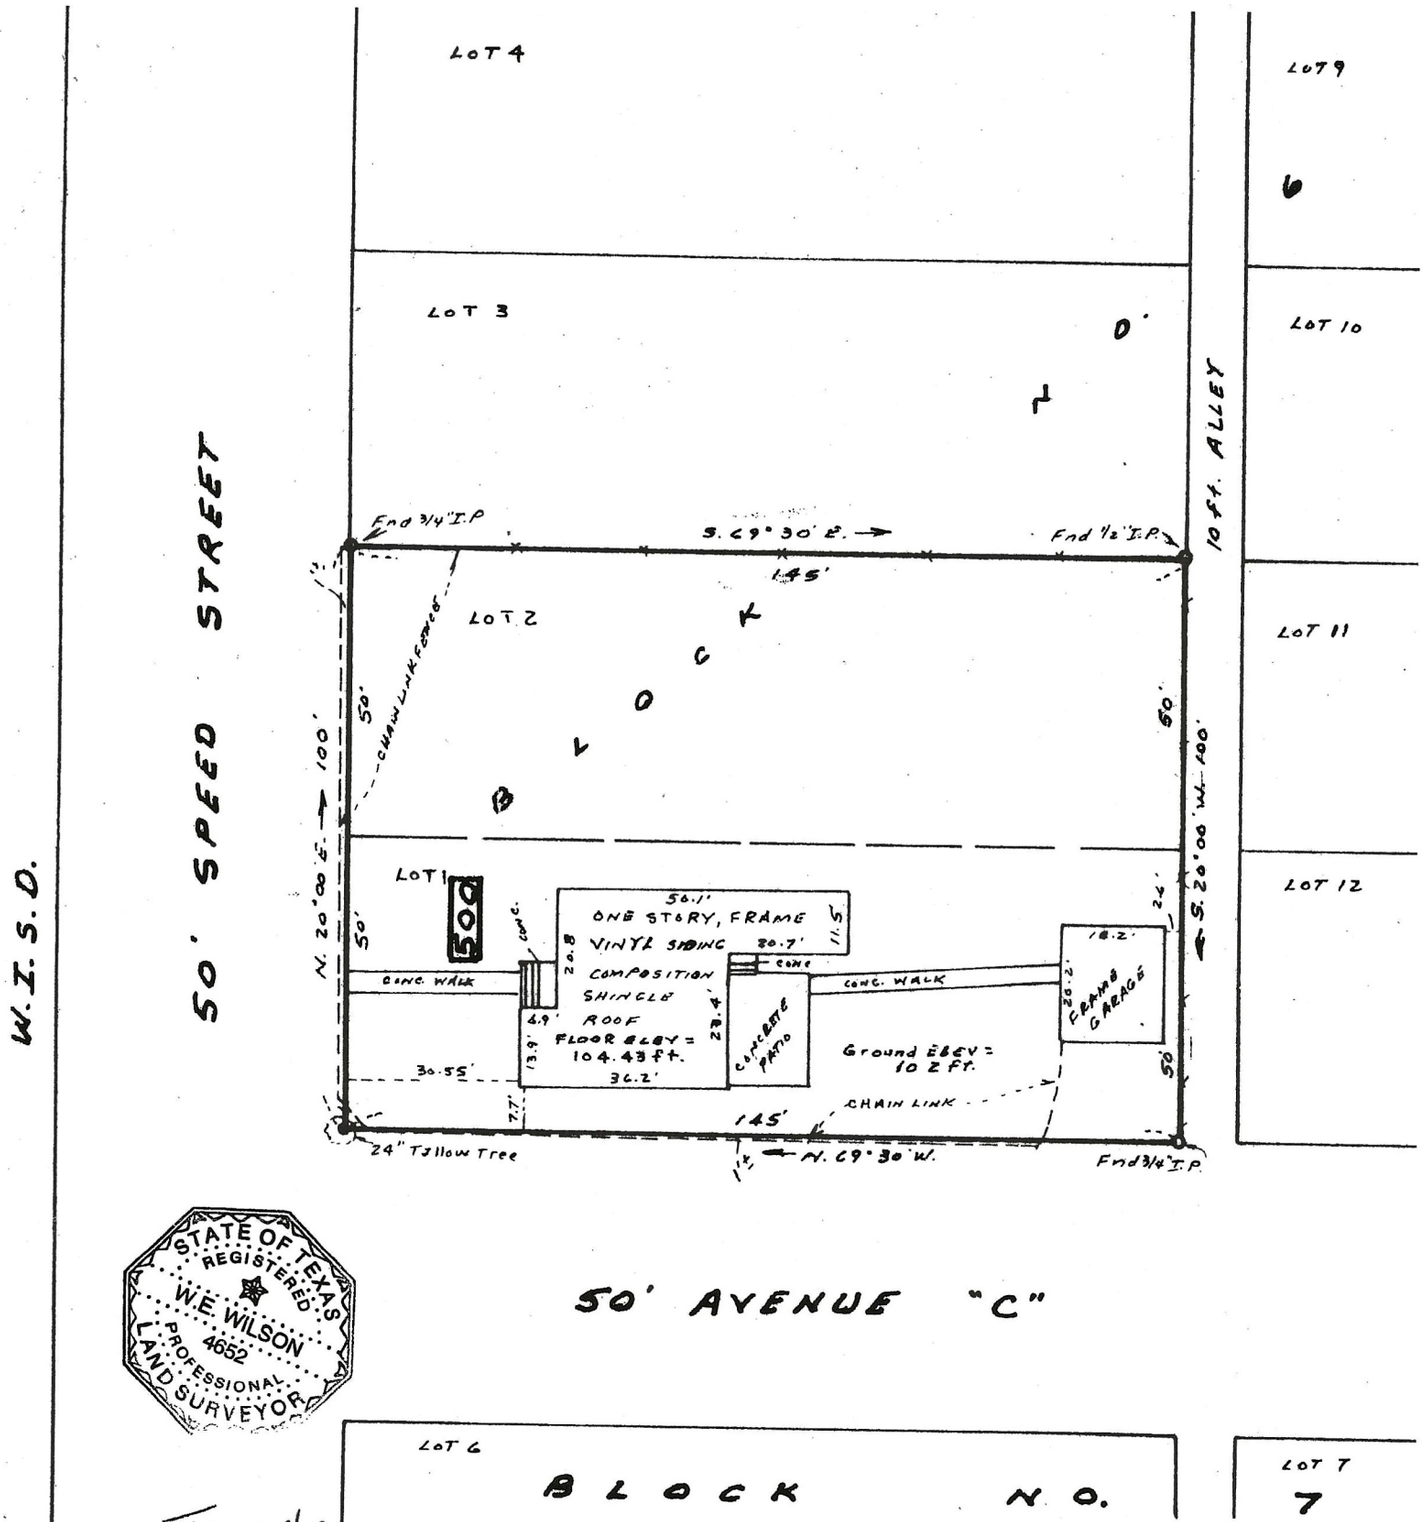

STATE OF TEXAS
REGISTERED
W.E. WILSON
4652
PROFESSIONAL
LAND SURVEYOR

SURVEY MADE FOR
MICHAEL ANTHONY SILVA AND WIFE MICHELLE LEA
500 SPEED STREET
WHARTON, TEXAS

LOTS ONE (1), AND TWO (2), BLOCK NO. 6, RUST THIRD ADDITION TO THE CITY OF WHARTON, WHARTON COUNTY, TEXAS, AS SHOWN BY THE OFFICIAL PLAT THEREOF RECORDED IN VOL. 135 ON PAGE 554 OF THE WHARTON COUNTY DEED RECORDS.

The undersigned does hereby certify that this survey was this day made on the ground of the property legally described hereon and is correct, and that there are no discrepancies, conflicts, encroachments, overlapping of improvements, apparent easements, or rights of way, except as shown hereon, and that said property has access to and from a dedicated roadway, except as shown.

Surveyed on the ground April 12, 1994 by

W. E. Wilson (W. E. Wilson)
Registered Professional Land Surveyor No. 4652

NOTE: FLOOD PLAIN DATA; This tract is in Zone A8, per FEMA Panel No. 480654 005C effective date 9/16/82

TITLE COMMITMENT NOTE: This Survey reflects and is limited to matters of record affecting this tract as called out on STEWART TITLE GUARANTY COMPANY Title Commitment GF No. 94-0354 effective date March 14, 1994 as of 7:00 A.M., issued by Mid-Coast Title Co.