From Owner

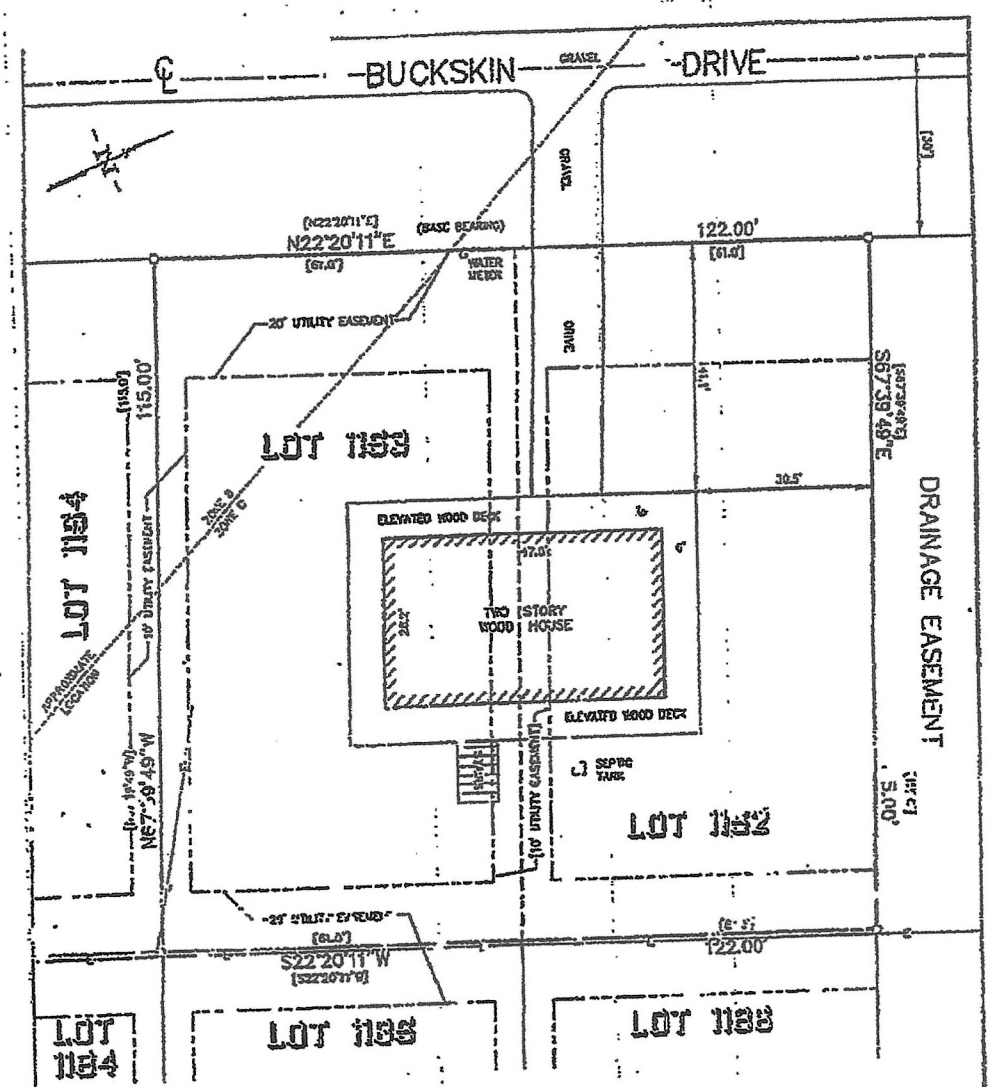

421 BUCKSKIN DRIVE

SURVEY PLAT SHOWING LOTS 1152 & 1153 IN CAPE CARANCAHUA, SECT. 3 SLIDE 68B & SLIDE 69A JACKSON CO. PLAT RECORDS NANCY A. McFARLAND SURVEY ABSTRACT NO. 42 JACKSON COUNTY, TEXAS

LEGEND

- EXISTING 5/8" IRON ROD UNLESS NOTED
- SET 5/8" IRON ROD WITH RED PLASTIC CAP
- OVERHEAD POWERLINE
- ( ) PLAT CALL

FLOOD DATA

ACCORDING TO THE APPROXIMATE SCALE OF THE NATIONAL FLOOD INSURANCE RATE MAP, COMMUNITY PANEL NO. 480079 0002 B, REVISED JUNE 19, 1985. THIS PROPERTY IS LOCATED IN ZONE B & C.

I, HENRY A. DANYSH, A REGISTERED PROFESSIONAL LAND SURVEYOR, DO HEREBY CERTIFY THAT THE PLAT SHOWN HEREON REPRESENTS THE RESULT OF A SURVEY MADE ON THE GROUND UNDER MY DIRECTION IN NOVEMBER OF 2002.

WILLIAM CLAYTON LAW AND MELANIE DAWN GAGE
G. F. NO. 1026337

G & W ENGINEERS, INC.
• ENGINEERING • SURVEYING • ARCHITECTURE • PLANNING
205 W. LIVE OAK ST. PORT LAVACA, TEXAS 77979 (361) 552-4509
1801 7th ST., SUITE 290 BAY CITY, TEXAS 77414 (979) 323-7100

G & W ENGINEERS, INC.
HENRY A. DANYSH
REGISTERED PROFESSIONAL
LAND SURVEYOR NO. 5068

DRAWN BY:	RECORD BY:	DATE:	SCALE:	JOB NO.:	DRAWING NO.:
J.H.D.	H.A.D.	NOV. 19, 2002	1" = 20'	2978-001	2978-001