ALIREZA AZIZI HARIRI

24911 MASON TRAIL DRIVE
KATY, TEXAS 77493

AGREEMENT
C.F.NO.Y-557949
H.C.R.P.R.

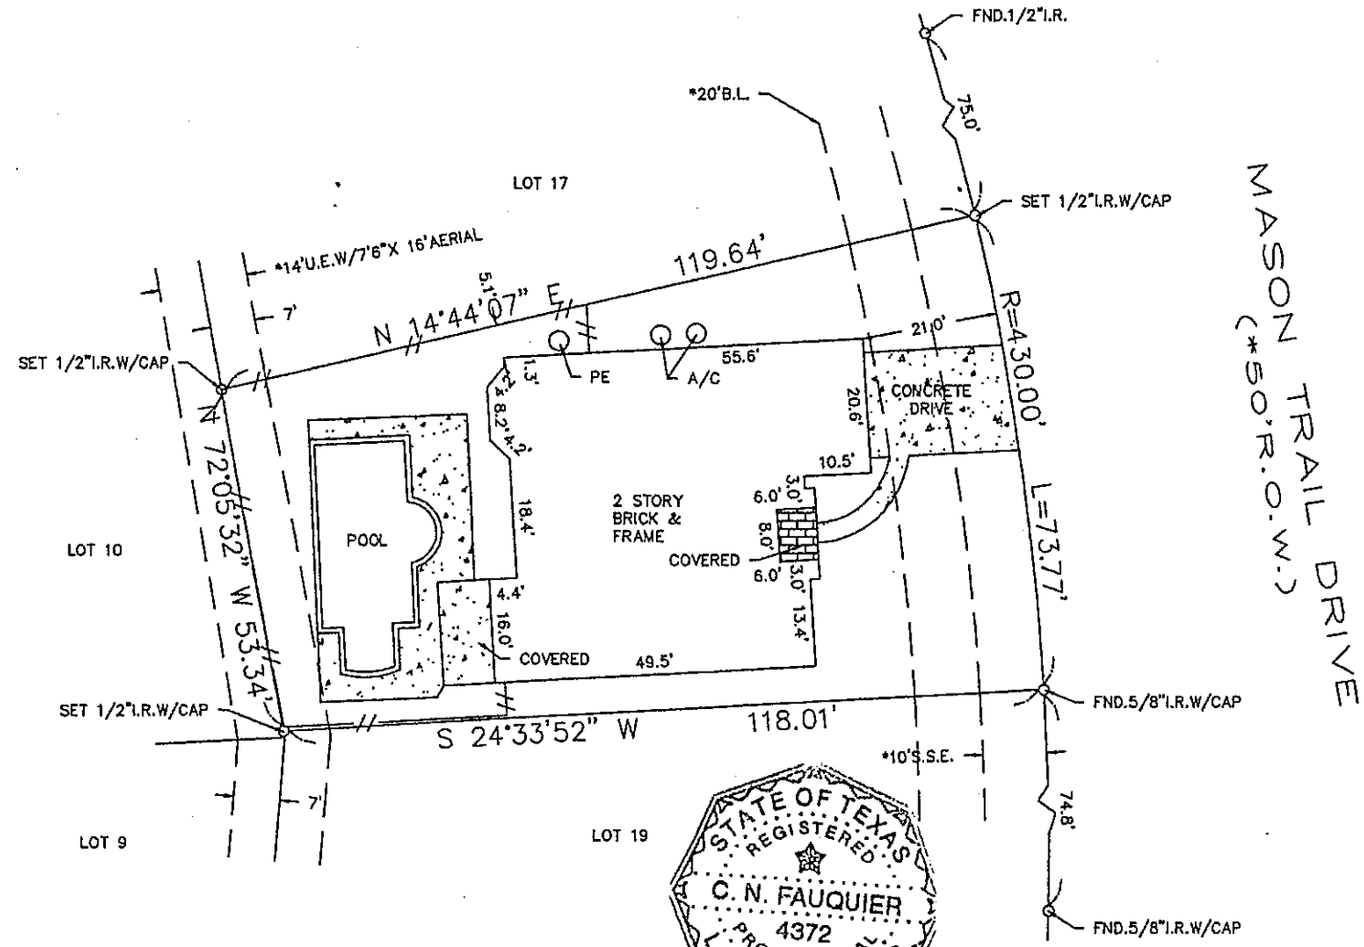

SURVEYOR HAS MADE NO INVESTIGATION OR INDEPENDENT SEARCH FOR EASEMENTS OF RECORD, ENCUMBRANCES, RESTRICTIVE COVENANTS, OR OWNERSHIP TITLE EVIDENCE. SUBSURFACE INVESTIGATION WAS BEYOND THE SCOPE OF THIS SURVEY

ALL BEARINGS AS TO PLAT, DEED, OR ASSUMED.
ALL ABSTRACTING BY TITLE COMPANY
THIS SURVEY CERTIFIED FOR THIS TRANSACTION ONLY.
GRAPHIC PLOTTING ONLY AS TO FLOOD DETERMINATION
SUBJECT TO ANY AND ALL RECORDED AND UNRECORDED EASEMENTS
SURVEY IS VALID ONLY IF PRINT HAS ORIGINAL SEAL & SIGNATURE OF SURVEYOR

* AS PER PLAT ANY AND ALL ZONING ORDINANCE

© 2015

The above tract of land is not located in the 100-flood as to the National Flood Insurance Program, Community-Panel No. 480201C- 0595L ZONE X. 6-18-07
The Surveyor is not responsible for final determination.

STATE OF TEXAS REGISTERED C. N. FAUQUIER 4372 PROFESSIONAL LAND SURVEYOR

I hereby certify that the above is a representation of an actual survey made on the ground under my supervision.

THIS SURVEY CERTIFIED FOR THIS TRANSACTION ONLY

G.F. NO. 15002100

OLD REPUBLIC TITLE
Closer: Martha Love
777 Post Oak Boulevard Suite 100
Houston, Texas 77056
(713) 626-9220 Fax:(281) 715-5690

SUBDIVISION: STONE CREST	SECTION: 1	SURVEY: N/A	ABSTRACT NO: N/A
SCALE: 1" = 20' LOT: 18 BLOCK: 3	U.S. SURVEYING COMPANY, INC. *A Professional Land Surveying Company*	REF. V.N/A P. F.C.NO. 587222	M.R. DATE: 6-3-15
COUNTY: HARRIS STATE: TEXAS	321 Century Plaza Drive Suite 105 Houston, Texas 77073 (281) 443-9288 USSURVEY@SBCGLOBAL.NET FAX (281) 443-9224	JOB NO. 10-4697	DRAWN BY: LGS