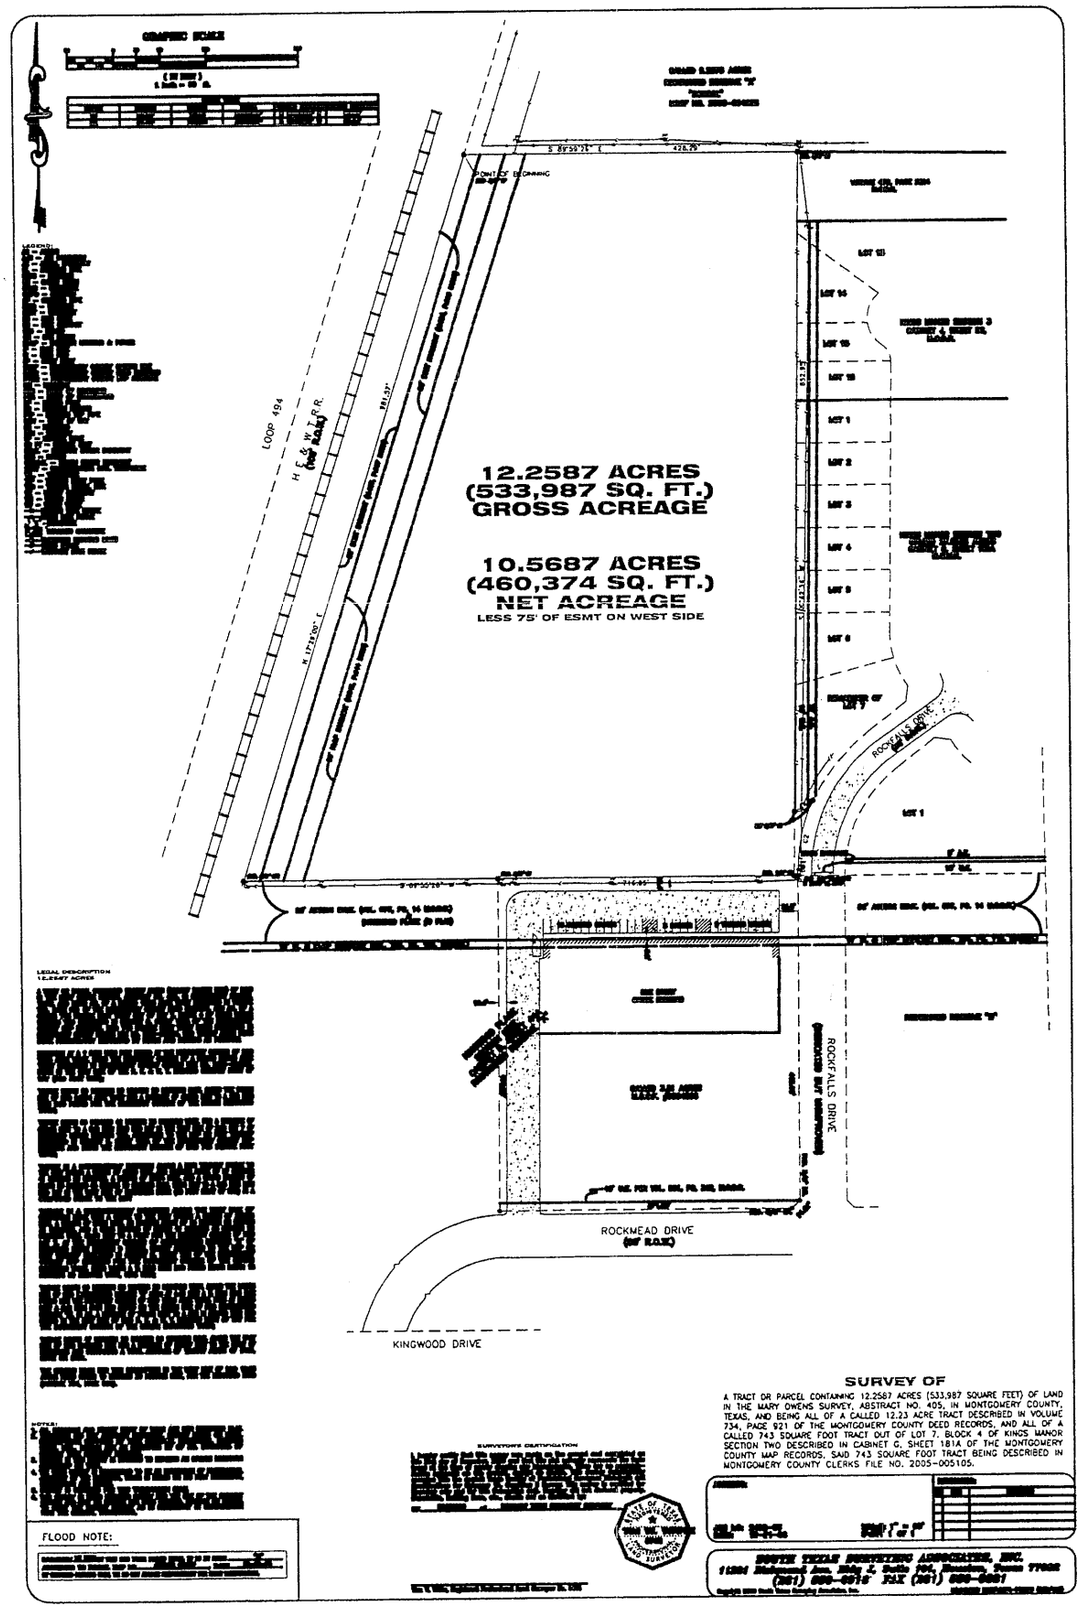

SURVEY OF

A TRACT OR PARCEL CONTAINING 12.2587 ACRES (533,987 SQUARE FEET) OF LAND IN THE MARY OWENS SURVEY, ABSTRACT NO. 405, IN MONTGOMERY COUNTY, TEXAS, AND BEING ALL OF A CALLED 12.23 ACRE TRACT DESCRIBED IN VOLUME 734, PAGE 921 OF THE MONTGOMERY COUNTY DEED RECORDS, AND ALL OF A CALLED 743 SQUARE FOOT TRACT OUT OF LOT 7, BLOCK 4 OF KINGS MANOR SECTION TWO DESCRIBED IN CABINET G, SHEET 181A OF THE MONTGOMERY COUNTY MAP RECORDS, SAID 743 SQUARE FOOT TRACT BEING DESCRIBED IN MONTGOMERY COUNTY CLERKS FILE NO. 2005-005105.

FLOOD NOTE:

SURVEYOR'S CERTIFICATION

SOUTH TEXAS SURVEYING ASSOCIATION, INC.

(Section from full size survey)

12.2587 ACRES
(533,987 SQ. FT.)

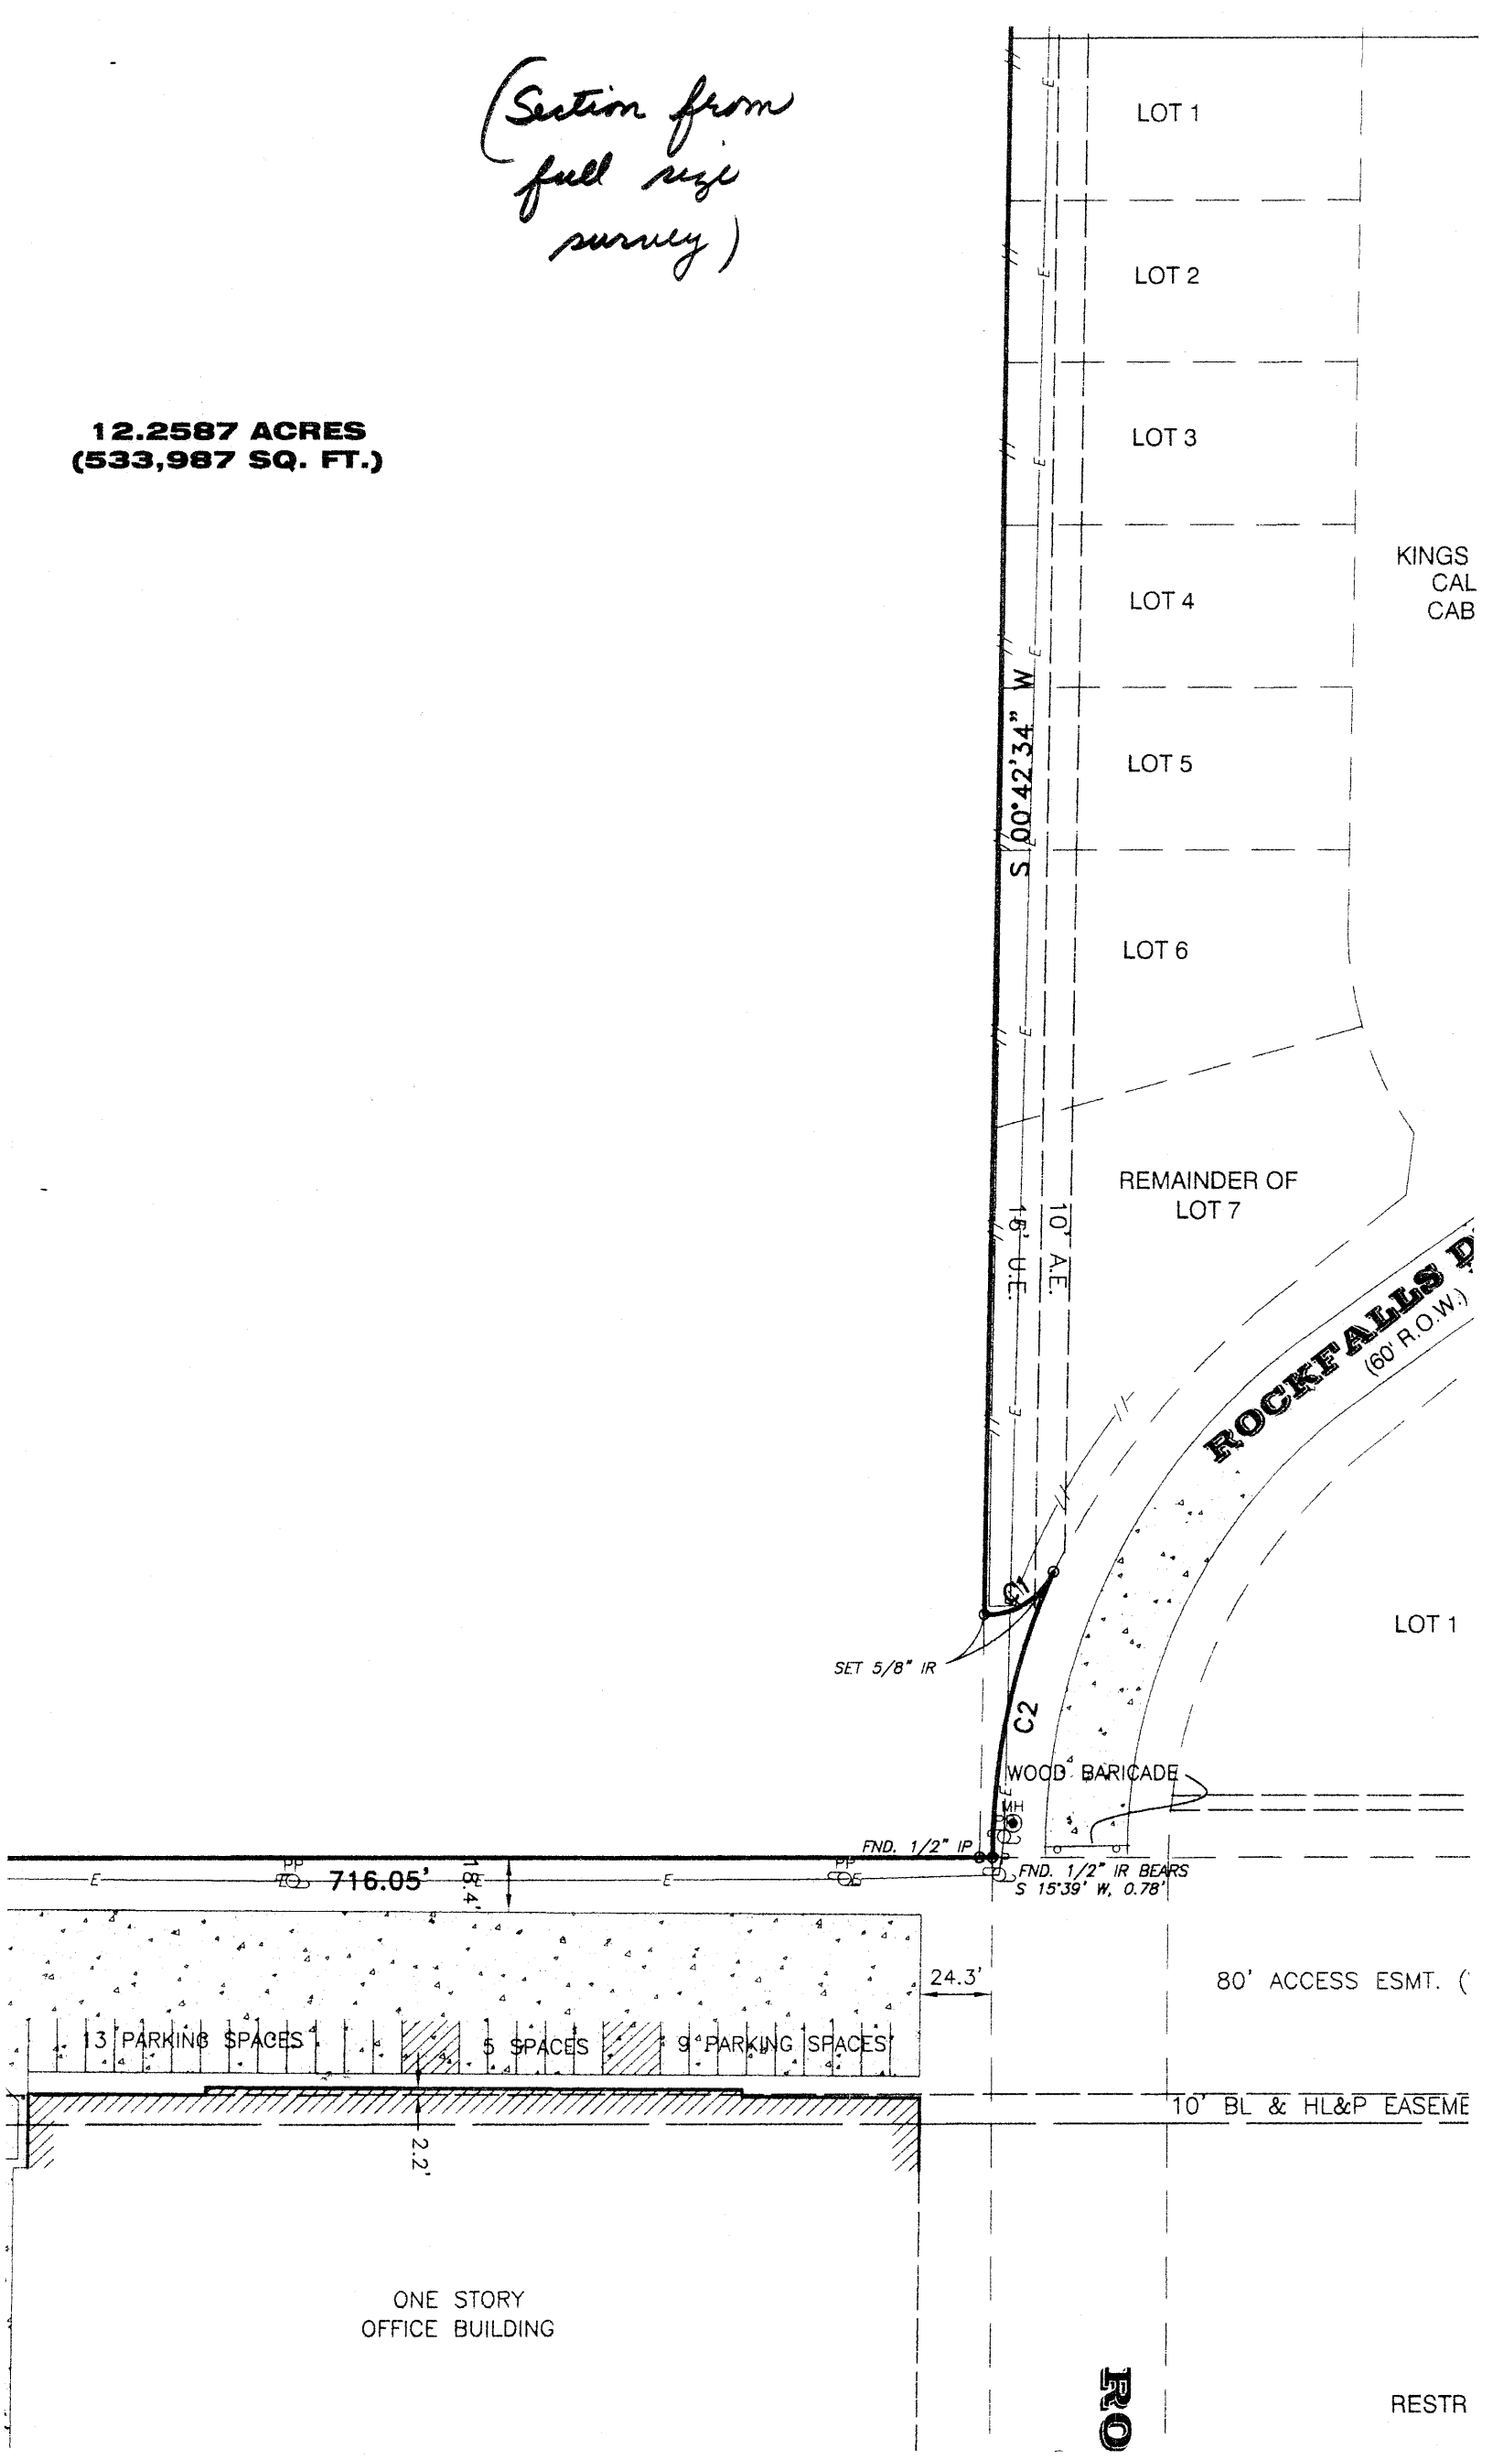
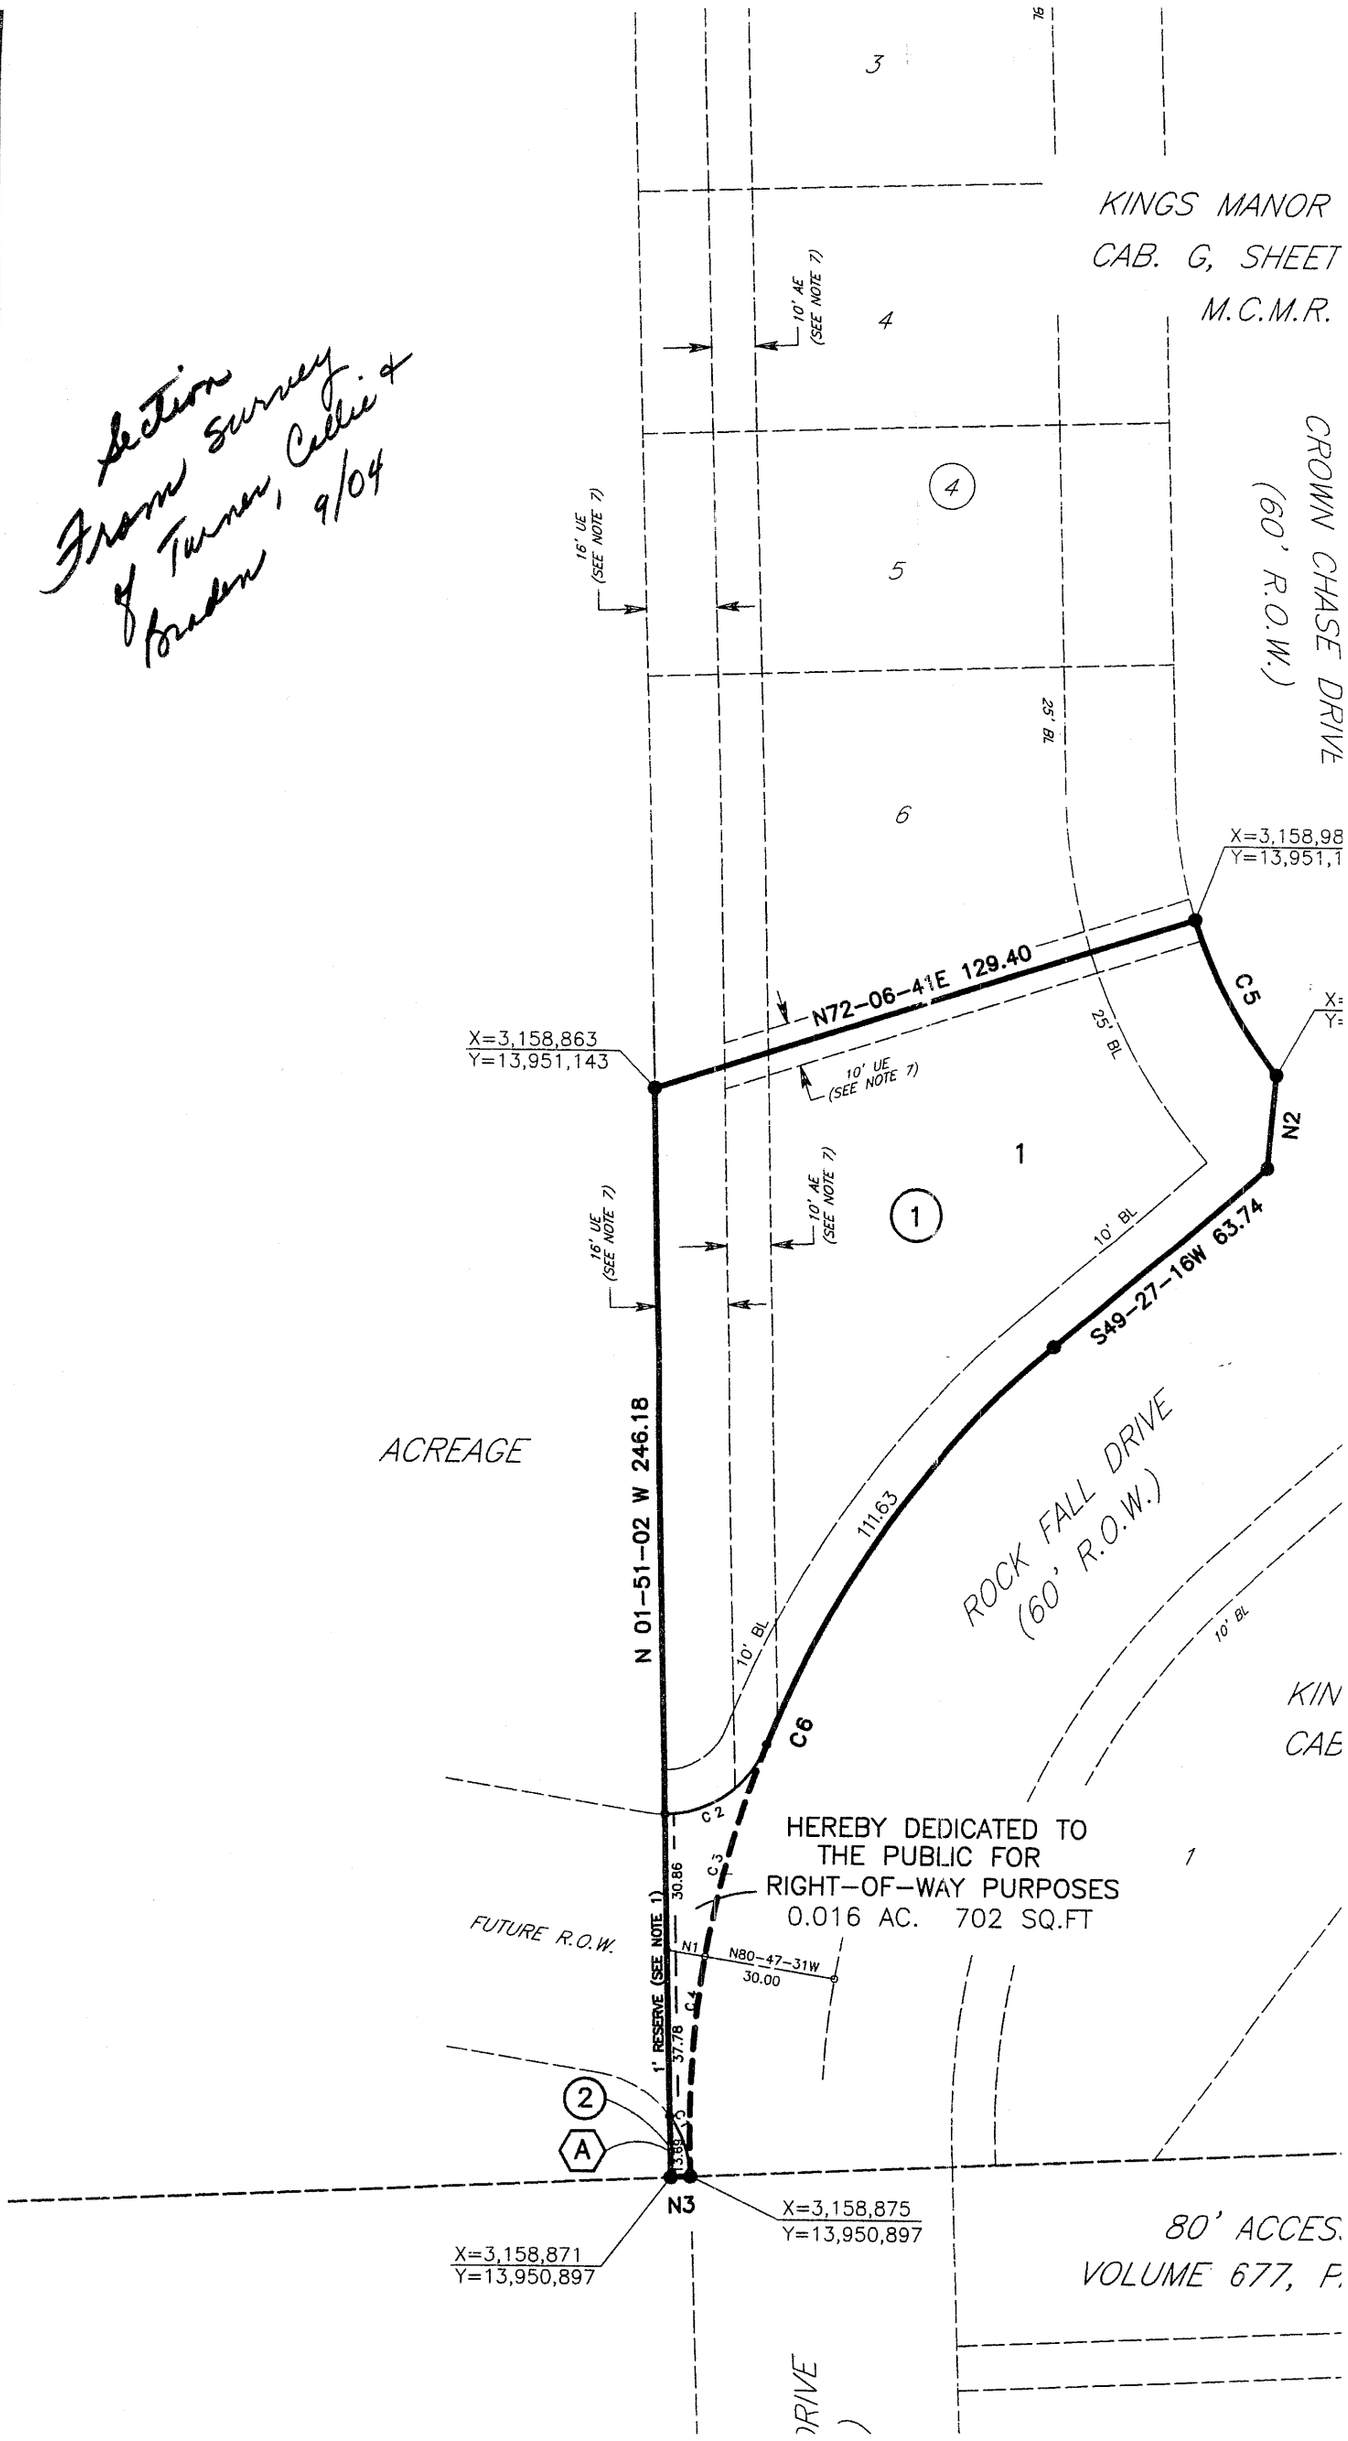
Section
From survey
of Turner, Collie &
Braden 9/04