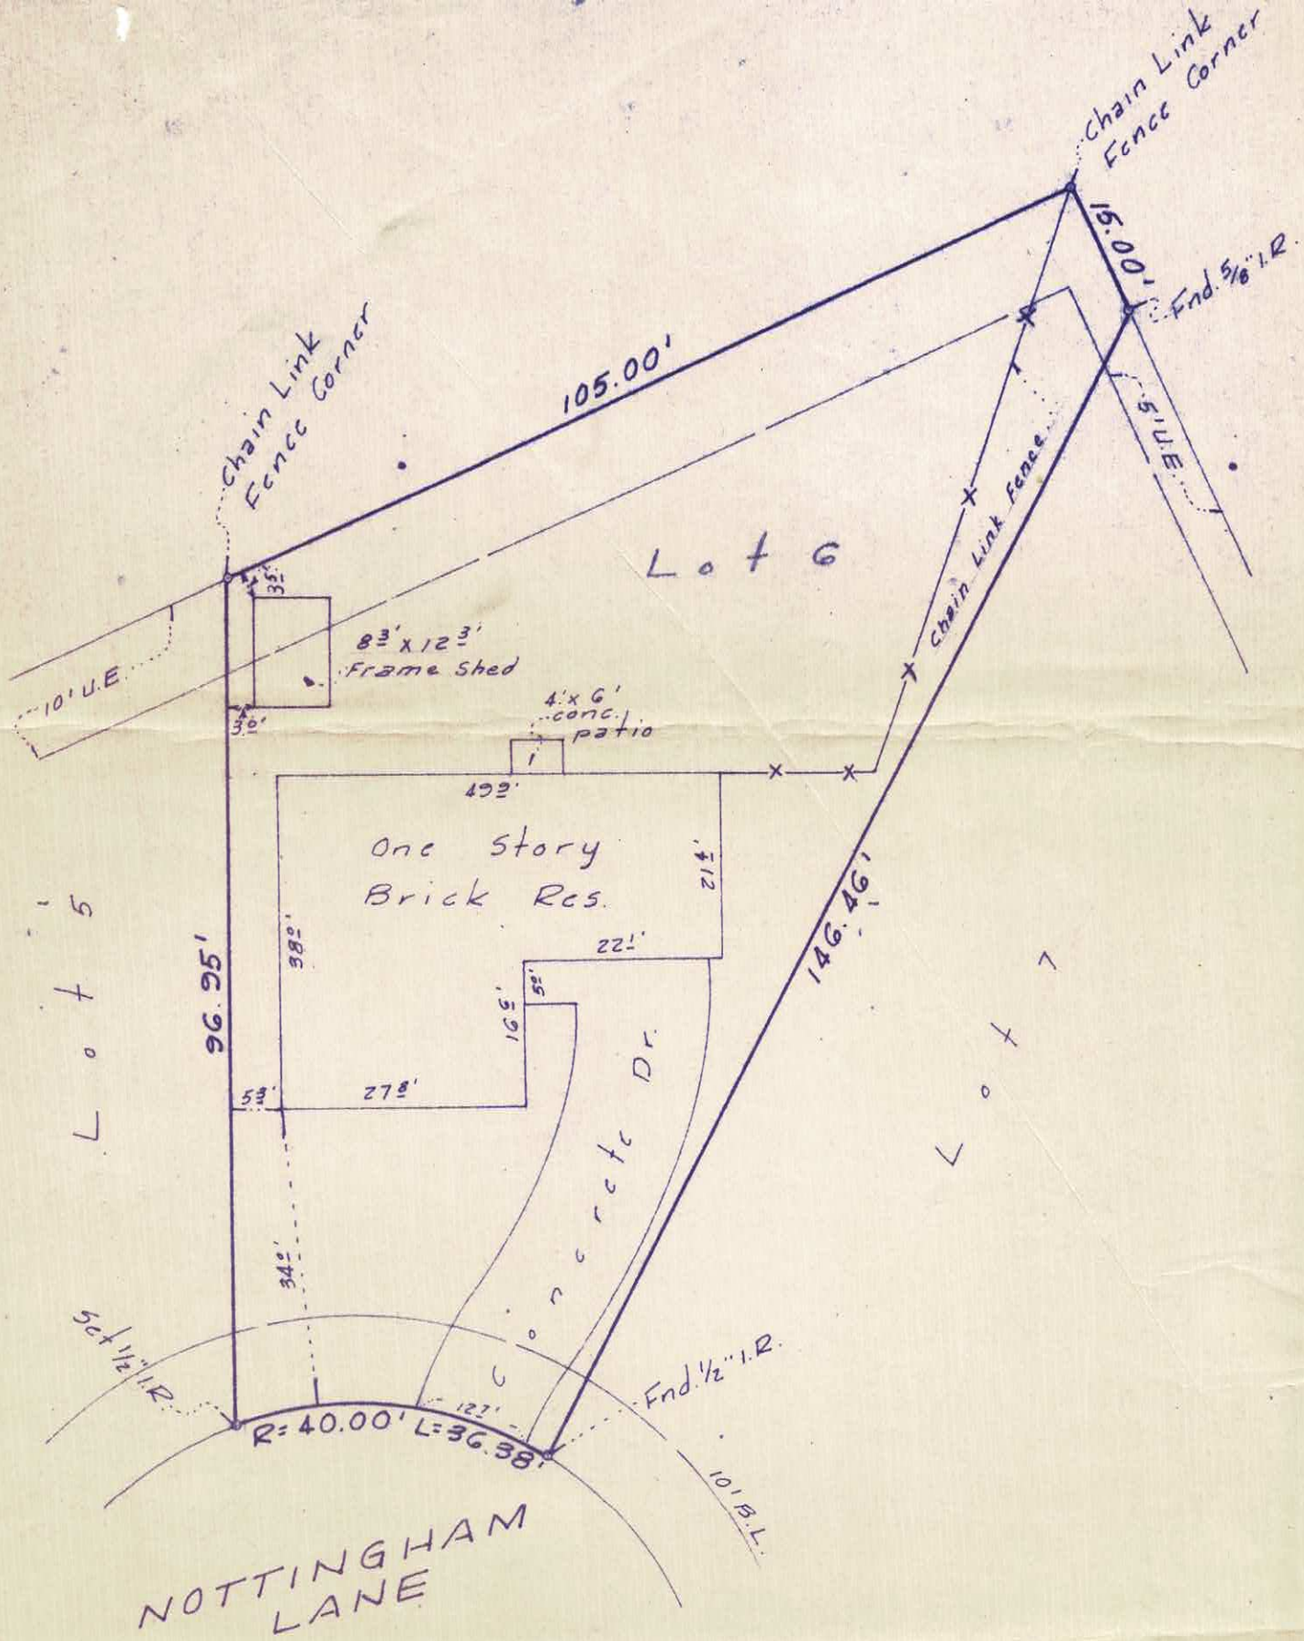

SURVEY
LOT 6
NOTTINGHAM
A SUBDIVISION IN THE JOHN DORSEY SUR., A-174
SCALE: 1"= 20' DATE: August 10, 1977
ADDRESS: 111 Nottingham Lane, Conroe, Texas 77301

TO ALL PARTIES INTERESTED IN TITLE TO PREMISES SURVEYED:
I hereby certify that this plat is a true representation of a ground survey made by me on 8-10-77 for Mearl Edwin Hosterman & wife Clara E. of Lot 6, Nottingham, a subdivision in the John Dorsey Sur, A-174 correct map of which is recorded in Vol. 9 Pg. 49 Cab. A Sht. 25 map records of Montgomery County, Texas. There are no encroachments on this property at the time of this survey and all improvements are within the boundaries shown.

Wallace S. Tuttle
Registered Public Surveyor No. 1281

STATE OF TEXAS
WALLACE S. TUTTLE
1281
REGISTERED PUBLIC SURVEYOR

File # 77-T-1141 GF #
M. Com