NORTH AUDEN CIRCLE

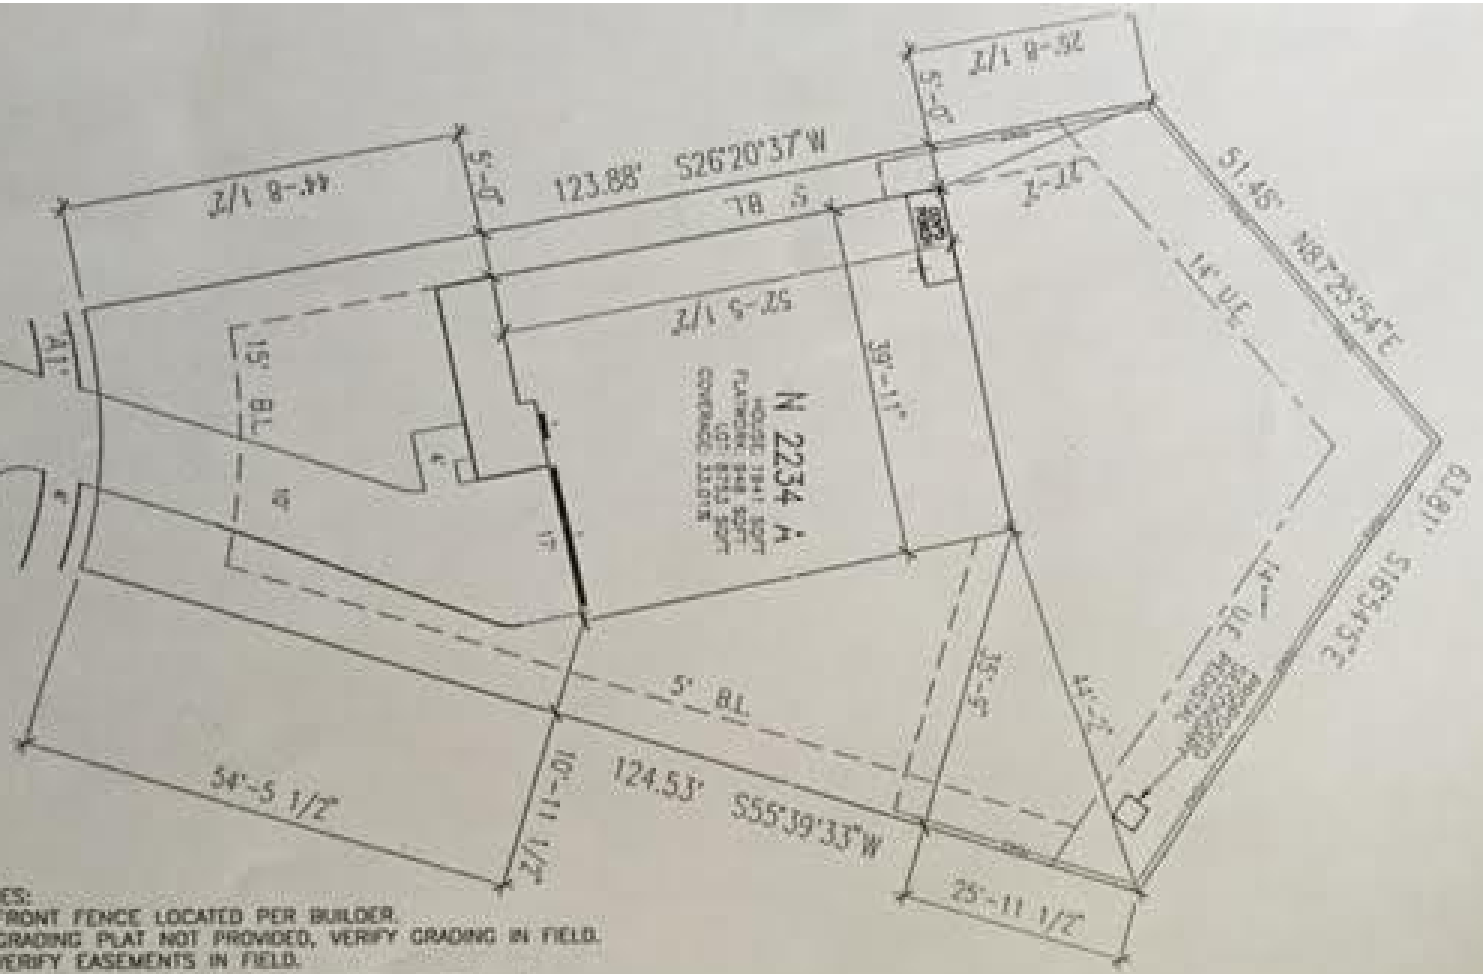

NOTES:
1. FRONT FENCE LOCATED PER BUILDER.
2. GRADING PLAT NOT PROVIDED, VERIFY GRADING IN FIELD.
3. VERIFY EASEMENTS IN FIELD.

3.	REV FROM B TO A ELEVATION.	12/29/05	TEM
2.	REV HOUSE LOCATION	9/8/05	JM
1.	REV. FROM N 2548 F.	09/06/05	WMB

I do hereby certify that this drawing or plan and related specifications meet all local requirements and are in local conformity with V.A. minimum property requirements.

APPROVED 09/01/05 WMB

NORTH 2234-A PLT PLAN-1 DIVINE HOUSTON

SIENNA PLANTATION 50'
11047 NORTH AUDEN CIRCLE
MISSOURI CITY, TEXAS

Proj. No.: 1136
Job No.: 0230
Lot: 30
Blk: 1
Sect: 15

David Weekley Homes
Imagination Collection
BAM,MR
Date 9-04-03
Scale 1" = 20'
Rev. 12/7/05 JM

© Weekley Homes L.P. 2002
The measurements, dimensions, and other specifications shown on this document are guidelines for construction use only. The actual specifications of the finished structure may vary. This document is not to be relied on as a representation of what the completed structure will look like.