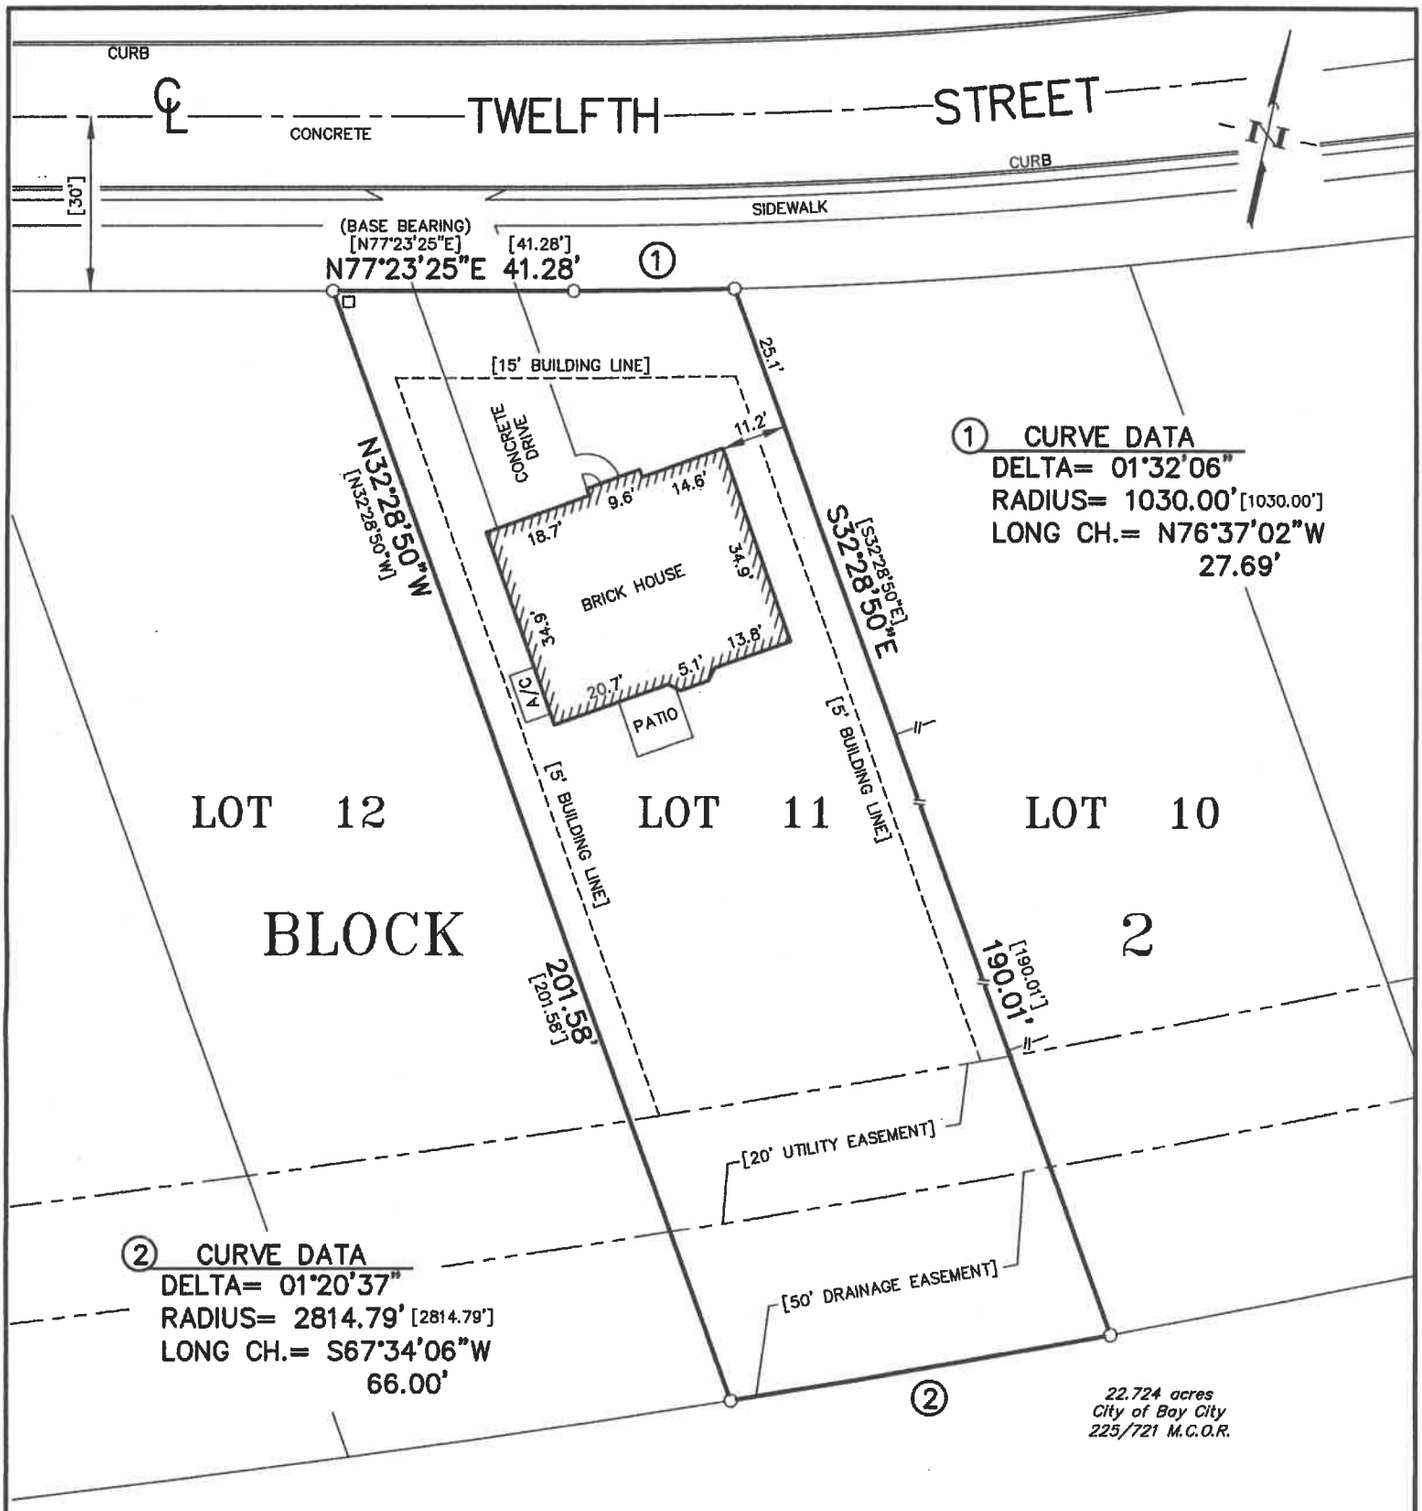

3416 TWELTH STREET

SURVEY PLAT SHOWING LOT 11 IN BLOCK 2 OF GOLDEN GLEN SUBDIVISION, SECT. 1 TO THE CITY OF BAY CITY SLIDE NO. 472A–473A MATAGORDA COUNTY PLAT RECORDS I. & G. N. R. R. CO. SURVEY NO. 4 ABSTRACT NO. 268 MATAGORDA COUNTY, TEXAS

LEGEND

O	EXISTING 5/8" IRON ROD
M.C.O.R.	MATAGORDA COUNTY OFFICIAL RECORDS
—//—	EXISTING WOOD FENCE
□	WATER METER
[ ]	PLAT OR DEED CALL

I, HENRY A. DANYSH, A REGISTERED PROFESSIONAL LAND SURVEYOR, DO HEREBY CERTIFY THAT THE PLAT SHOWN HEREON REPRESENTS THE RESULT OF A SURVEY MADE ON THE GROUND UNDER MY DIRECTION ON MARCH 08, 2018.

G & W ENGINEERS, INC.
HENRY A. DANYSH
REGISTERED PROFESSIONAL
LAND SURVEYOR NO. 5088

STATE OF TEXAS
REGISTERED
HENRY A. DANYSH
5088
PROFESSIONAL
LAND SURVEYOR

G & W ENGINEERS, INC.

• ENGINEERING • SURVEYING • PLANNING •

205 W. LIVE OAK STREET
PORT LAVACA, TEXAS 77979
TBPLS FIRM NO.: 10022100
(361) 552–4509: PORT LAVACA
(979) 323–7100: BAY CITY

DRAWN BY:	RECOM'D BY:	DATE:	SCALE:	JOB NO.:	DRAWING NO.:
R.A.D.	H.A.D.	MARCH 08, 2018	1" = 30'	6636–001	6636–001