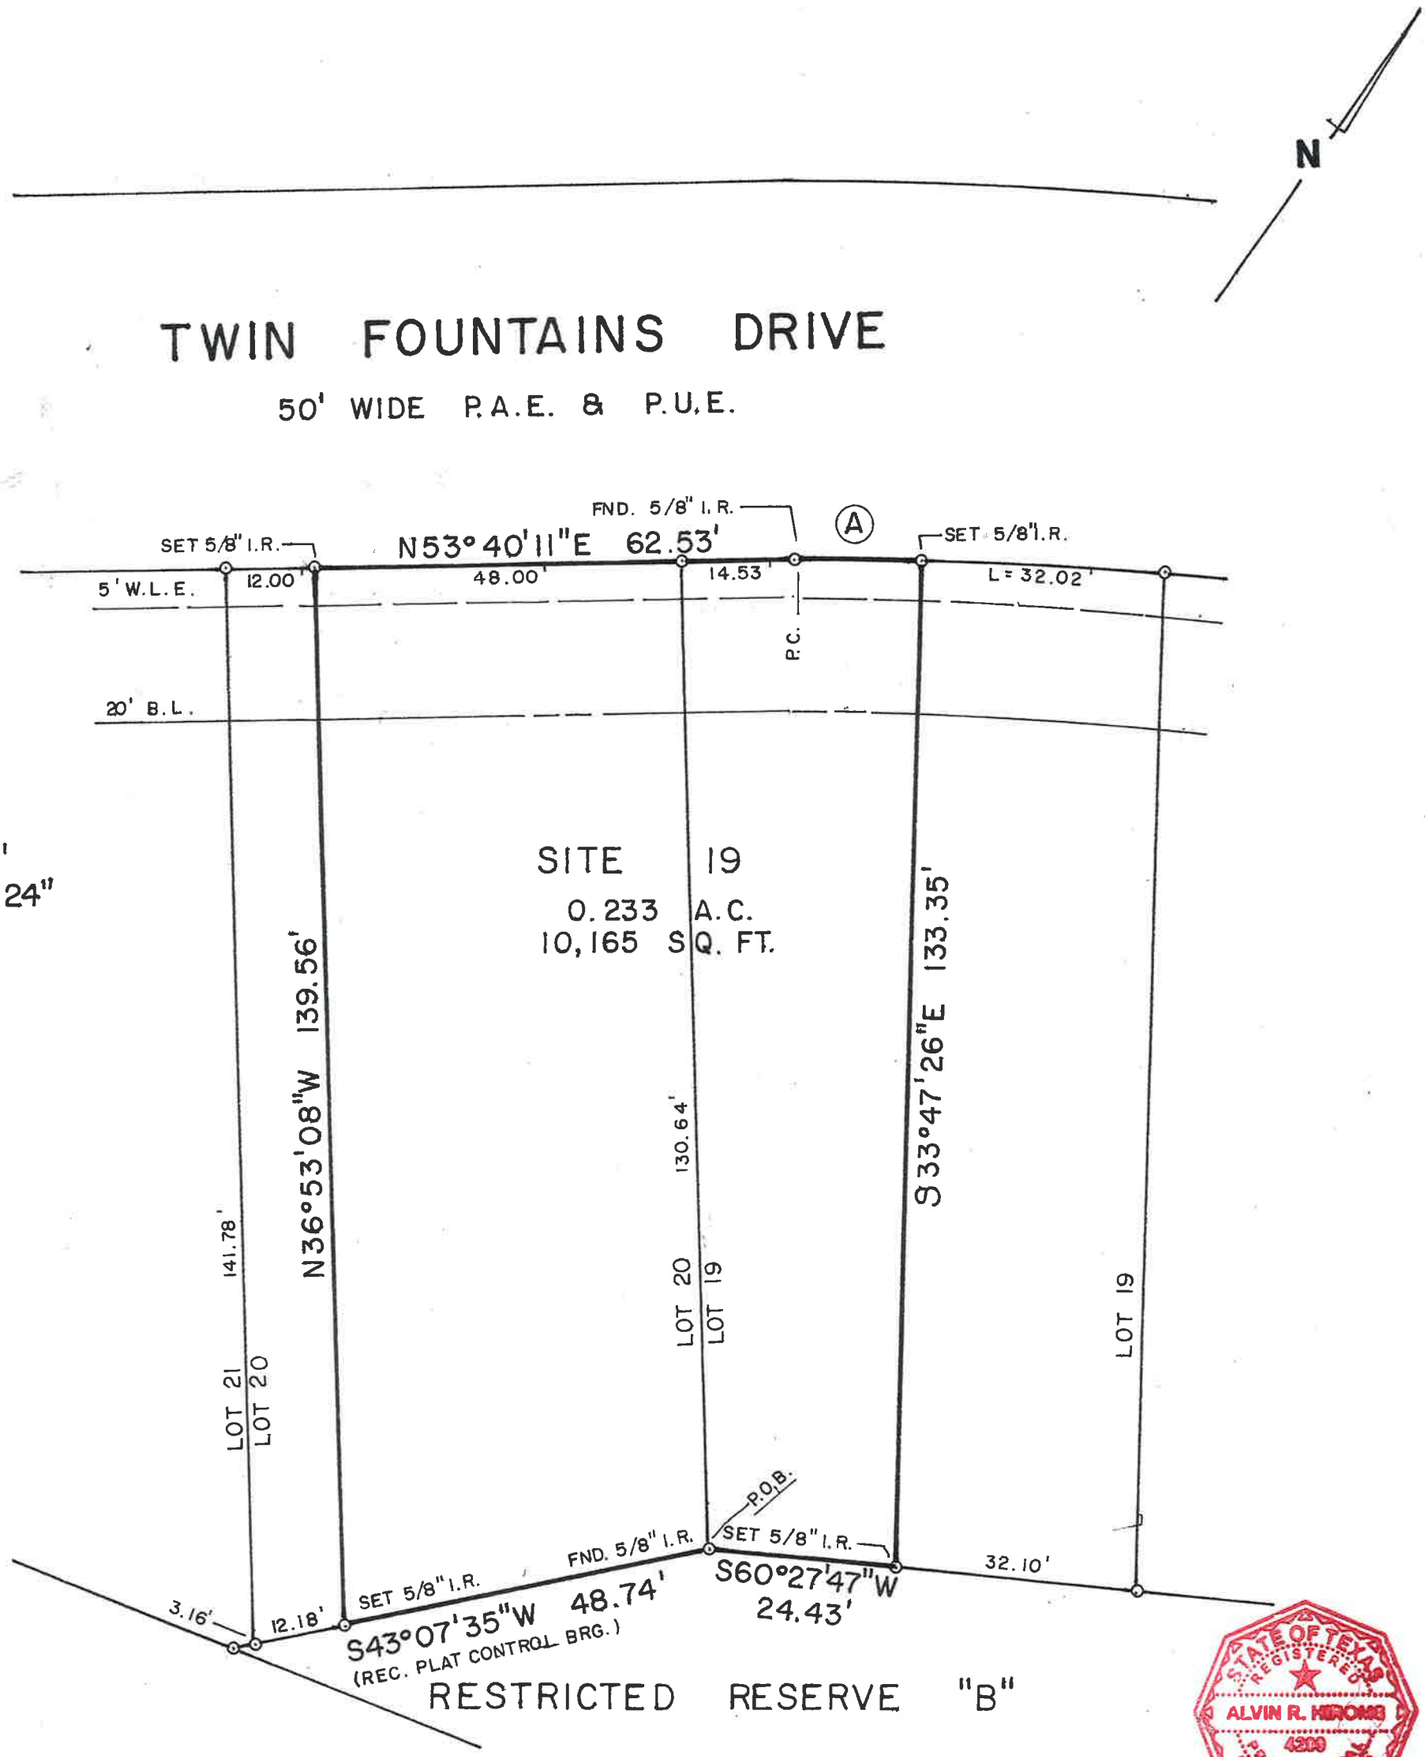

STATE OF TEXAS REGISTERED ALVIN R. HIROMS 4209 PROFESSIONAL LAND SURVEYOR

SEAL

FLOOD ZONE "X"
FEMA MAP 48201C0265M
DATE 10·16·2013

◎ DENOTES MONUMENTS OF RECORD DIGNITY AS DESCRIBED IN OR ON RECORDED DOCUMENTS

Alvin R. Hiroms
Registered Professional
Land Surveyor No. 4209

This map or plat (survey) copyright 10·06·20 by Hiroms Surveying Co. This survey is provided solely for the use of current parties (the purchaser herein described and all parties necessary to this transaction).

I, Alvin R. Hiroms, a Registered Professional Land Surveyor in the State of Texas, do hereby certify that the above property has been surveyed by me or under my supervision, is correct, that the property monuments have been set, left as found, or referenced, that the property has access to a public roadway, and that there are no intrusions upon or protrusions from this property unless shown; and that this survey conforms to the Texas Society of Professional Land Surveyors' Requirements for a CATEGORY 1B CONDITION 3 Survey.

HIROMS SURVEYING CO.
p.o. box 5394 kingwood, texas 77339
(281)-360-5080

DATE: 10·06·20	DWN BY: ARH
REVISED:	FIRM NO. 10061500
SCALE: 1"= 20'	JOB NO. 10012020