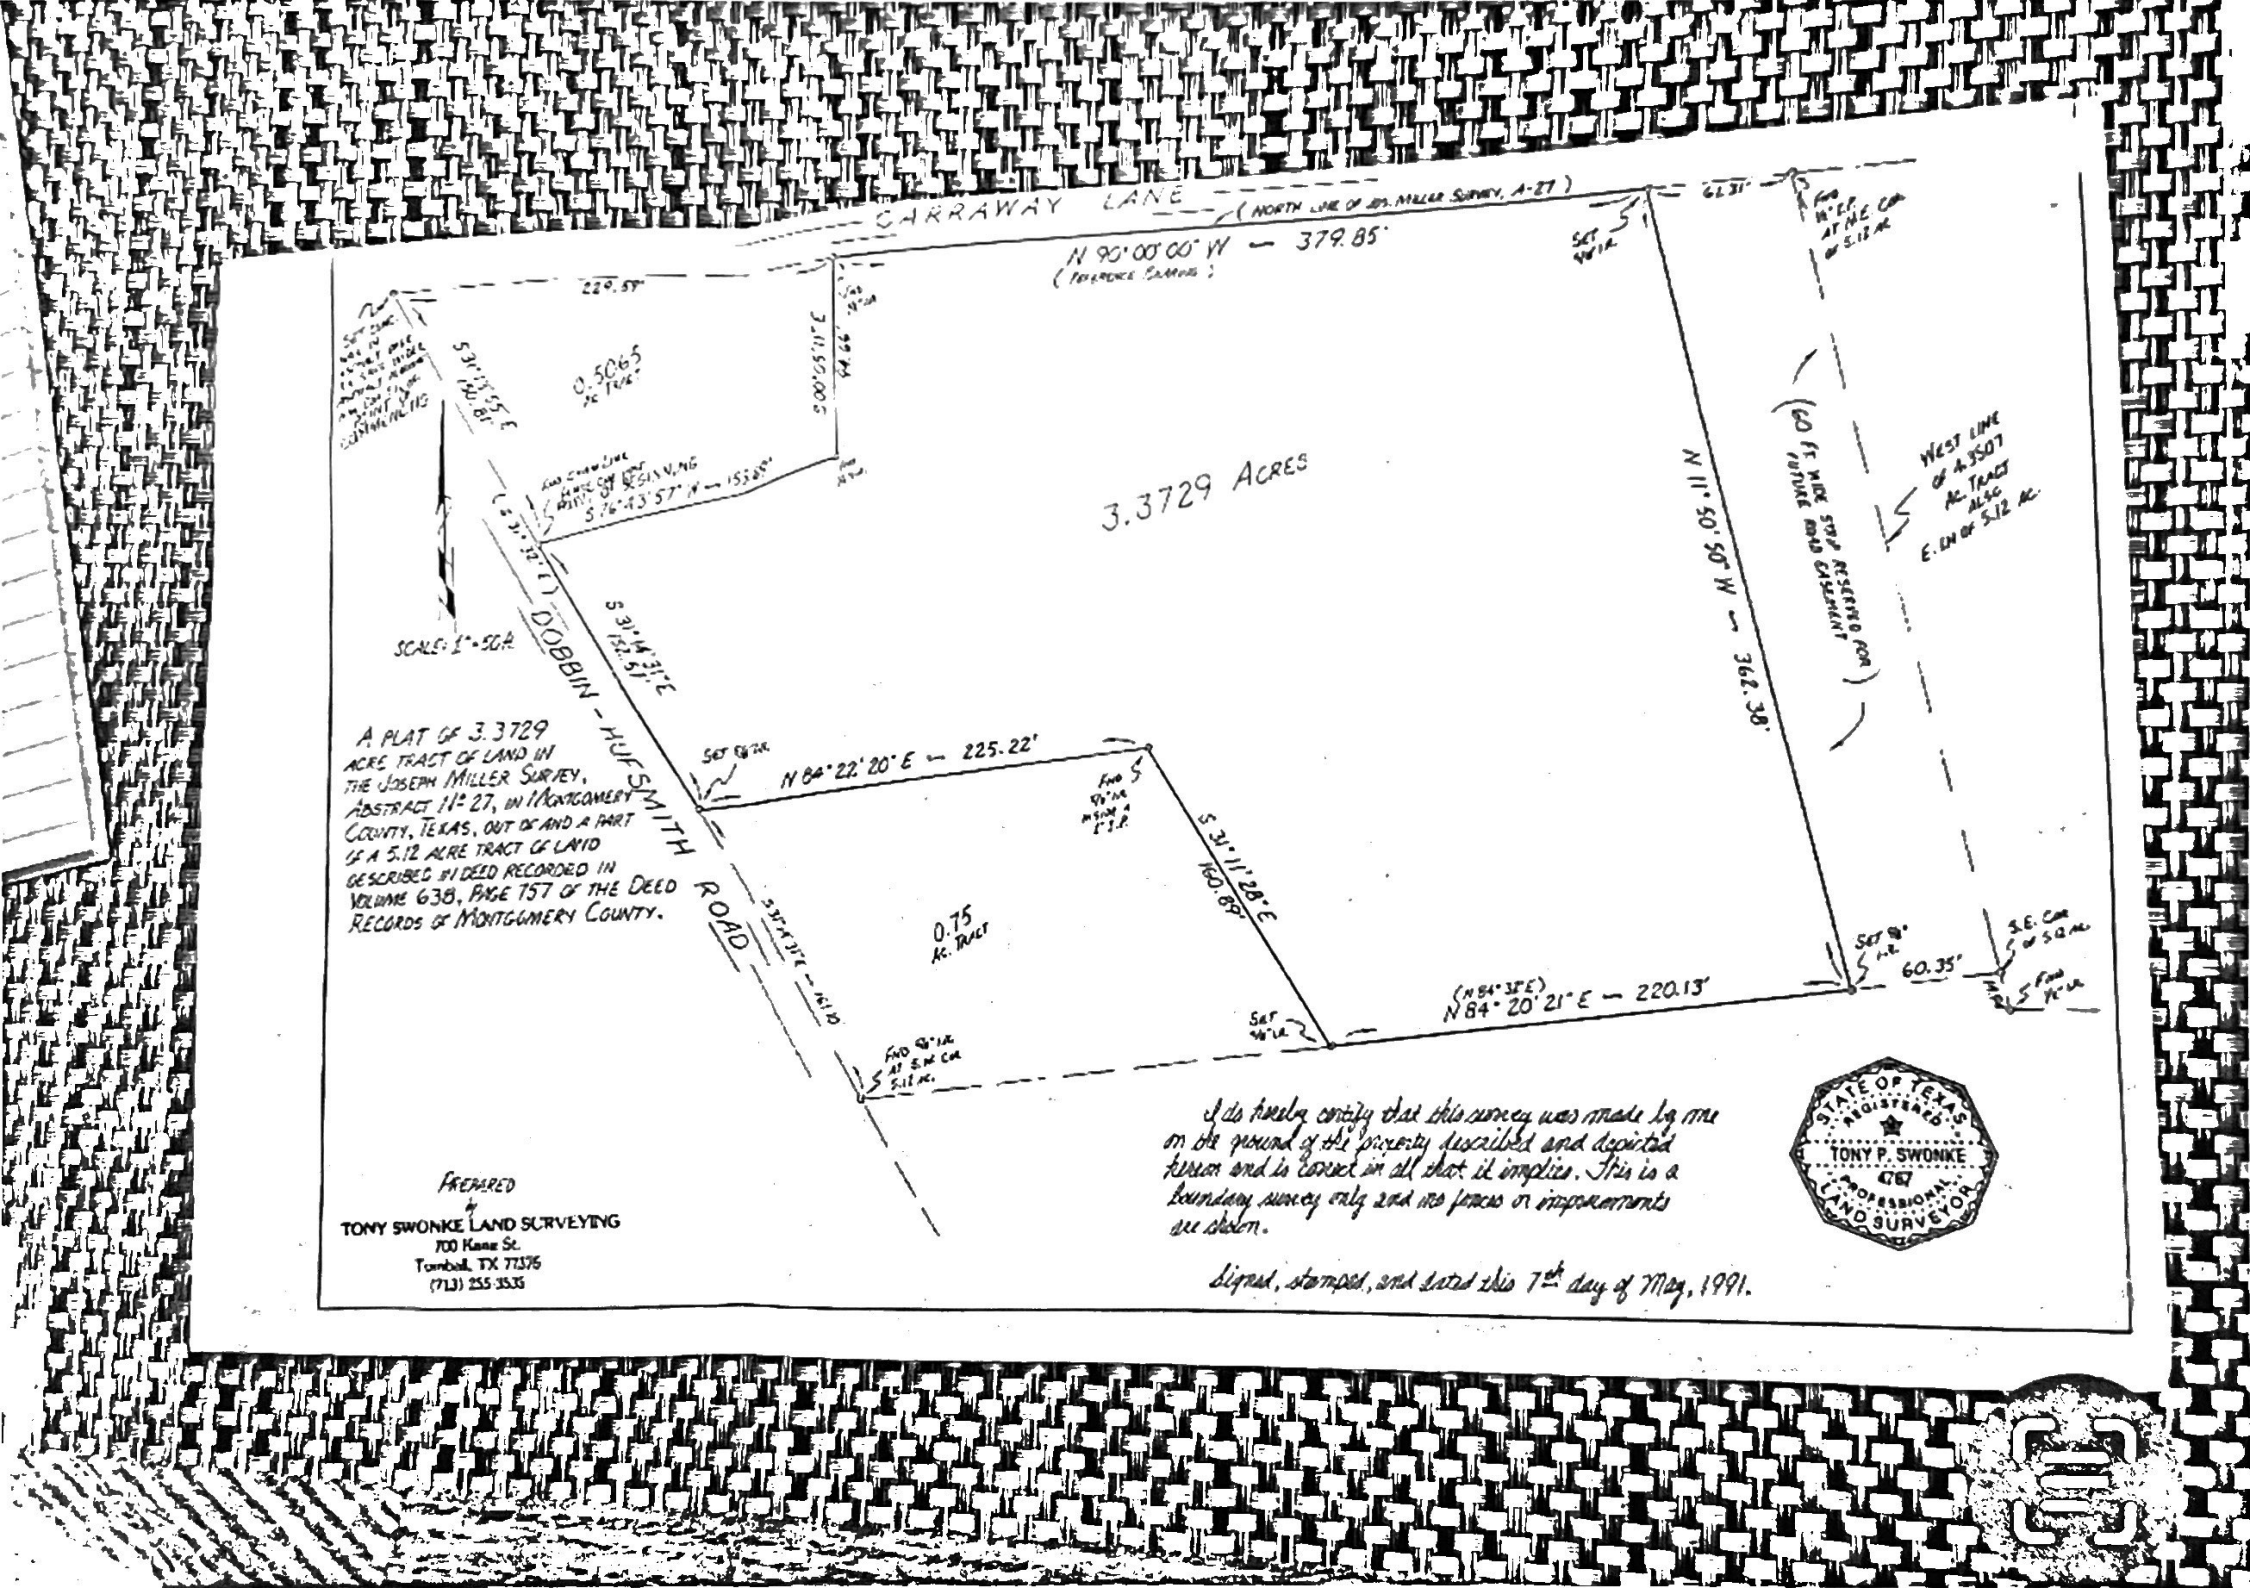

A PLAT OF 3.3729 ACRE TRACT OF LAND IN THE JOSEPH MILLER SURVEY, ABSTRACT #27, IN MONTGOMERY COUNTY, TEXAS, OUT OF AND A PART OF A 5.12 ACRE TRACT OF LAND DESCRIBED IN DEED RECORDED IN VOLUME 638, PAGE 757 OF THE DEED RECORDS OF MONTGOMERY COUNTY.

I do hereby certify that this survey was made by me on the ground of the property described and depicted hereon and is correct in all that it implies. This is a boundary survey only and no fences or improvements are shown.

Signed, stamped, and dated this 7th day of May, 1991.

STATE OF TEXAS
REGISTERED
TONY P. SWONKE
4767
PROFESSIONAL
LAND SURVEYOR

PREPARED
by
TONY SWONKE LAND SURVEYING
700 Kane St.
Tomball, TX 77376
(713) 255-3535