18275 Hollyberry Court

Being Lot Five (5), In Block Four (4) of Replat of Cumberland Phase 1, a subdivision in Montgomery County, Texas, according to the Map or Plat thereof, recorded in Cabinet E, Sheet 90A of the Map Records of Montgomery County, Texas.

OLD REPUBLIC NATIONAL TITLE INSURANCE COMPANY

LEGEND

- ○ 1/2" ROD FOUND
- ⊗ 1/2" ROD SET
- ○ 1" PIPE FOUND
- ⊠ "X" FOUND/SET
- ⊕ 5/8" ROD FOUND
- ✦ POINT FOR CORNER
- □ FENCE POST FOR CORNER
- CM CONTROLLING MONUMENT
- AC AIR CONDITIONER
- PE POOL EQUIPMENT
- TR TRANSFORMER PAD
- ■ COLUMN
- ● POWER POLE
- ▲ UNDERGROUND ELECTRIC
- △ OVERHEAD ELECTRIC
- —OHP— OVERHEAD ELECTRIC POWER
- —OES— OVERHEAD ELECTRIC SERVICE
- —○— CHAIN LINK
- —n— WOOD FENCE 0.5' WIDE TYPICAL
- —n— IRON FENCE
- —×— BARBED WIRE
- —□— DOUBLE SIDED WOOD FENCE
- EDGE OF ASPHALT
- EDGE OF GRAVEL
- CONCRETE
- COVERED AREA

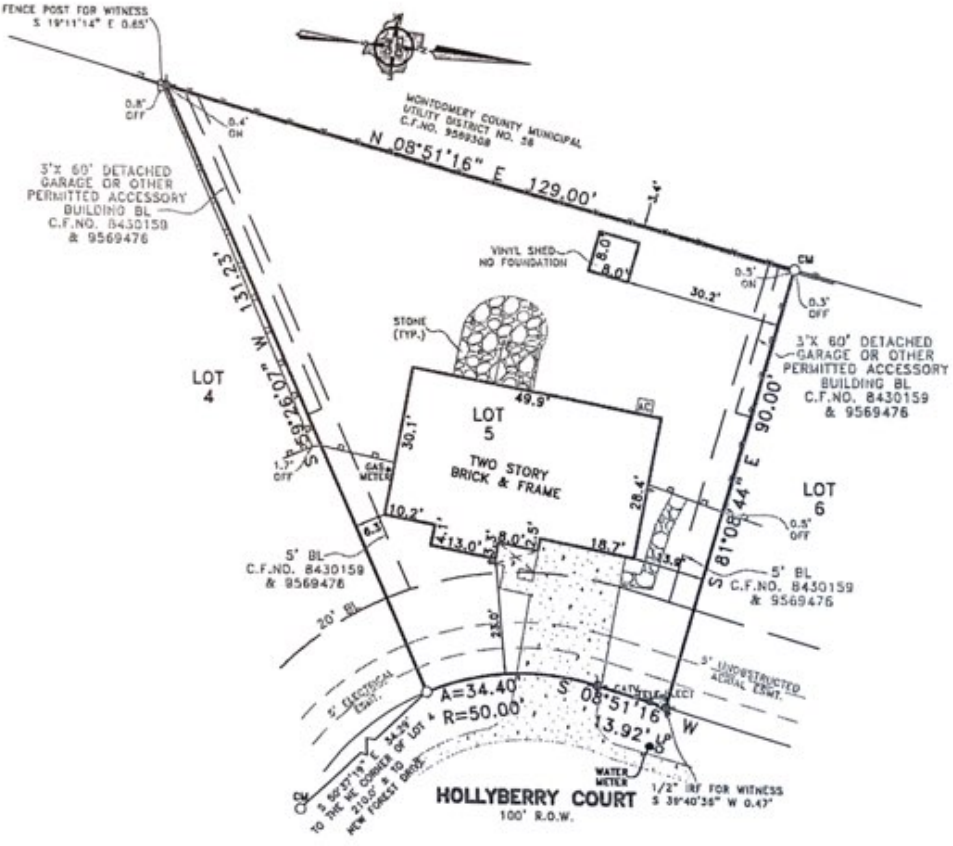

NOTE: CM'S SHOWN HEREON ARE BASIS OF DIRECTIONAL CONTROL

EXCEPTIONS:

NOTE: PROPERTY SUBJECT TO TERMS, CONDITIONS, AND EASEMENTS CONTAINED IN INSTRUMENTS RECORDED IN CAB. E, SH. 90A, CF# 8256885, 8358913, 8430159, 9569476, 9910758S, 2011115300, 2011115301, 2011115302, 2011115303, 2011115304, 2011115305, 2011115306, 2011115307, 2013002054, 2013099951, 2013115787, 2015112963, 2016036911, 8436020

Borrower: Menzies and Resto

Accepted by: _____ Purchaser

Date: _____ _____ Purchaser

NOTES:

NOTE: BEARINGS, EASEMENTS AND BUILDING LINES ARE BY RECORDED PLAT UNLESS OTHERWISE NOTED.

FLOOD NOTE: According to the F.I.R.M. No. 48339C0575G, this property does lie in Zone X and does not lie within the 100 year flood zone.

This survey is made in conjunction with the information provided by Old Republic Title. Use of this survey by any other parties and/or for other purposes shall be at user's own risk and any loss resulting from other use shall not be the responsibility of the undersigned. This is to certify that I have on this date made a careful and accurate survey on the ground of the subject property. The plat hereon is a correct and accurate representation of the property lines and dimensions are as indicated; location and type of buildings are as shown; and EXCEPT AS SHOWN, there are no visible and apparent encroachments or protrusions on the ground.

Drawn By: Larry
Scale: 1" = 20'
Date: 10/05/17
GF No.: 17004272
Job No. 1722673

CBG SURVEYING INC.
321 Gessner Plaza Dr., Ste. 105
Houston, TX 77073
P 281.443.9688
F 281.443.9424
Firm No. 10194680
www.cbgsurv.com

STATE OF TEXAS REGISTERED C.W. FAUQUIER 4372 PROFESSIONAL LAND SURVEYOR

C.W. FAUQUIER R.P.L.S. NO. 4372