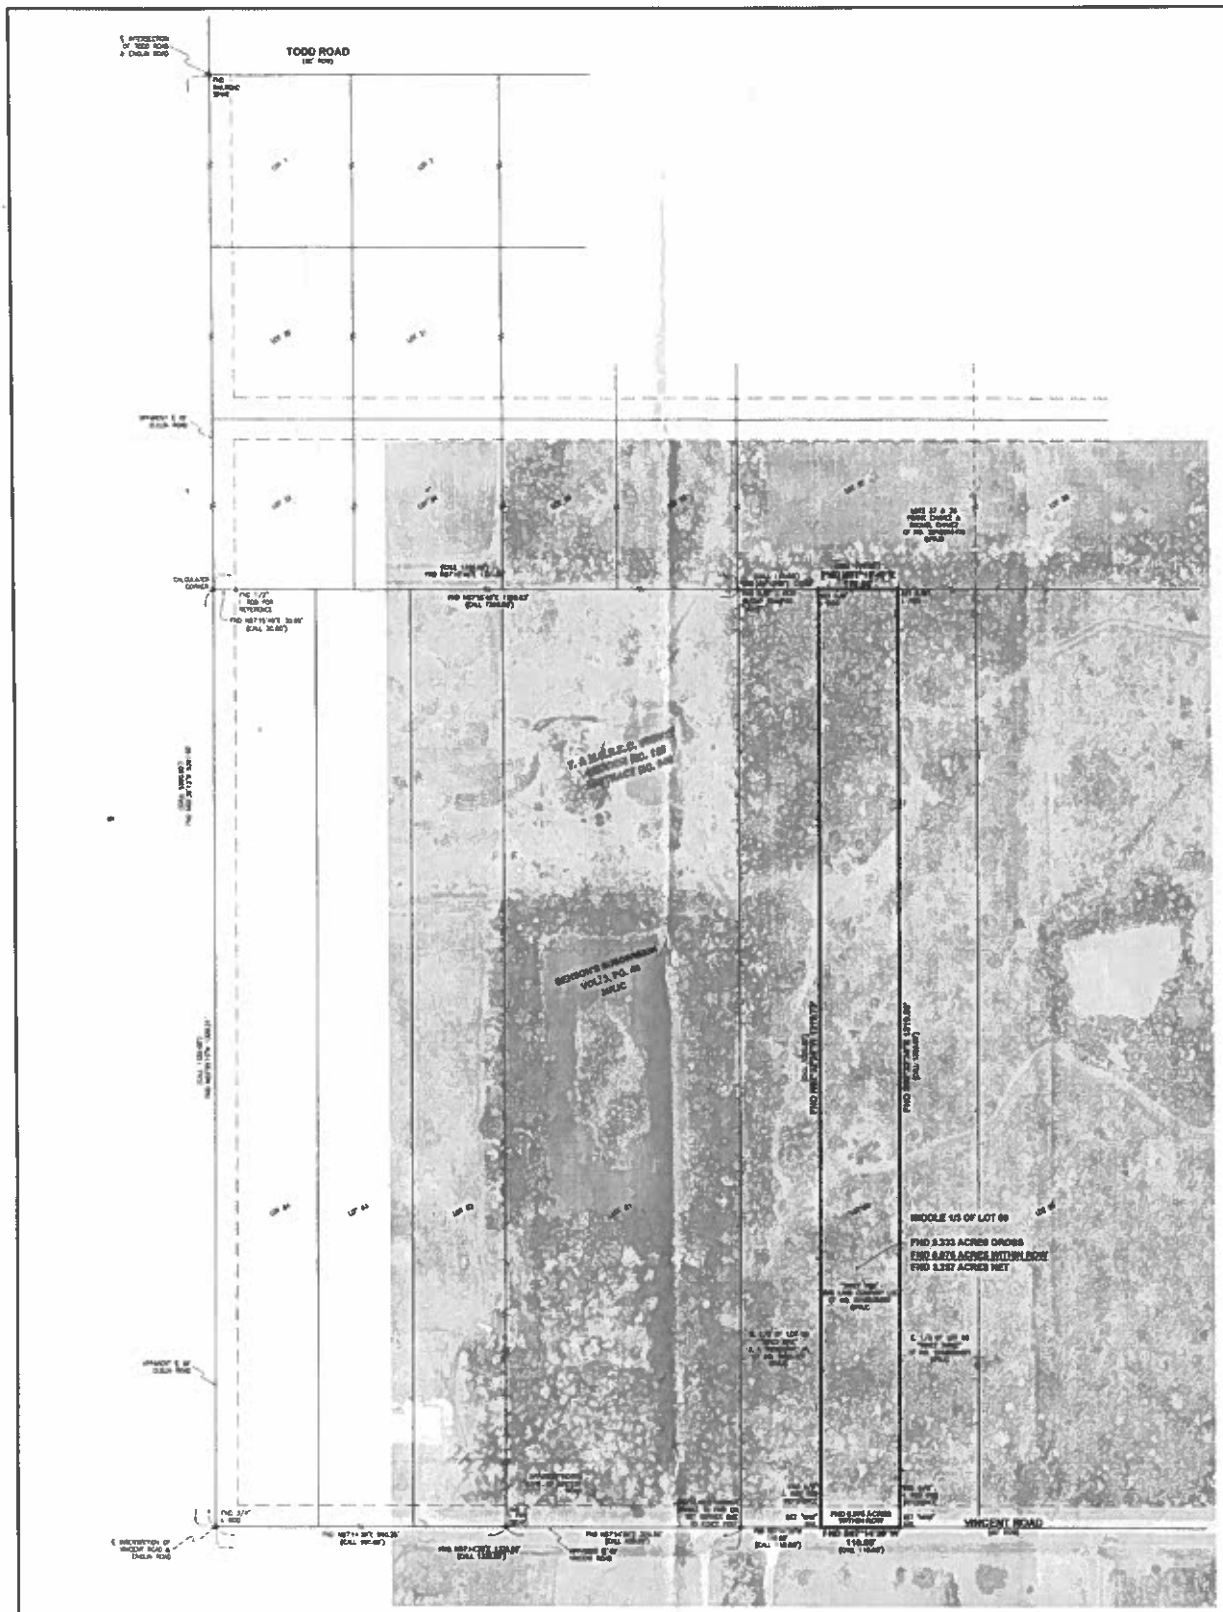

MARK W. WHITELEY AND ASSOCIATES INCORPORATED

CONSULTING ENGINEERS, SURVEYORS, AND PLANNERS

T.B.P.L.S. FIRM NO. 10106700

TEXAS REG. ENG. FIRM NO. F-2033

KARL WOOD & ANDREA WOOD

BOUNDARY SURVEY OF MIDDLE 1/3 OF LOT 60 BENSON'S SUBDIVISION VOL. 3, PG. 48 MAP/PLAT RECORDS T & N.O.R.R. CO. SURVEY SECTION NO. 182, ABSTRACT NO. 540 PATENTED TO HENRY B. KNIGHT JEFFERSON COUNTY, TEXAS.

DR. BY: AJ	DR. BY: TJB	APP. BY: TJB
MFR. ACAD. 2013	SCALE: 1"=80'	SHEET NO. 1 OF 1
DATE: APR. 18, 2016		
JOB NO. 19-431	19-431.DWG	REV. D