City of Houston
REVIEWED FOR COMPLIANCE
2206538
Performance of this review does not relieve the applicant from full compliance with applicable laws and regulations.
03/30/22

• THIS INFORMATION IS BASED ON GRAPHIC PLOTTING ONLY, WE DO NOT ASSUME RESPONSIBILITY PLEASE REFER TO FEMA FLOOD INSURANCE STUDY OF CORRESPONDING COUNTY AND INCORPORATED AREAS FOR EXACT DETERMINATION. CURRENTLY EFFECTIVE FEMA MAP NO LOMR RESEARCH HAS BEEN DONE
FEMA WEBSITE https://msc.fema.gov/webapp/wcs/stores/servlet/FemaWelcomeView?storeId=10001+catalogId=10001+langId=-1

• Subject Property IS Located in a Federal Insurance Administration Designated FLood Hazard Area, and Lies in UNSHADED ZONE "X"
As per Community , and Map 480296 48201C Panel 0670M Dated 06/09/2014

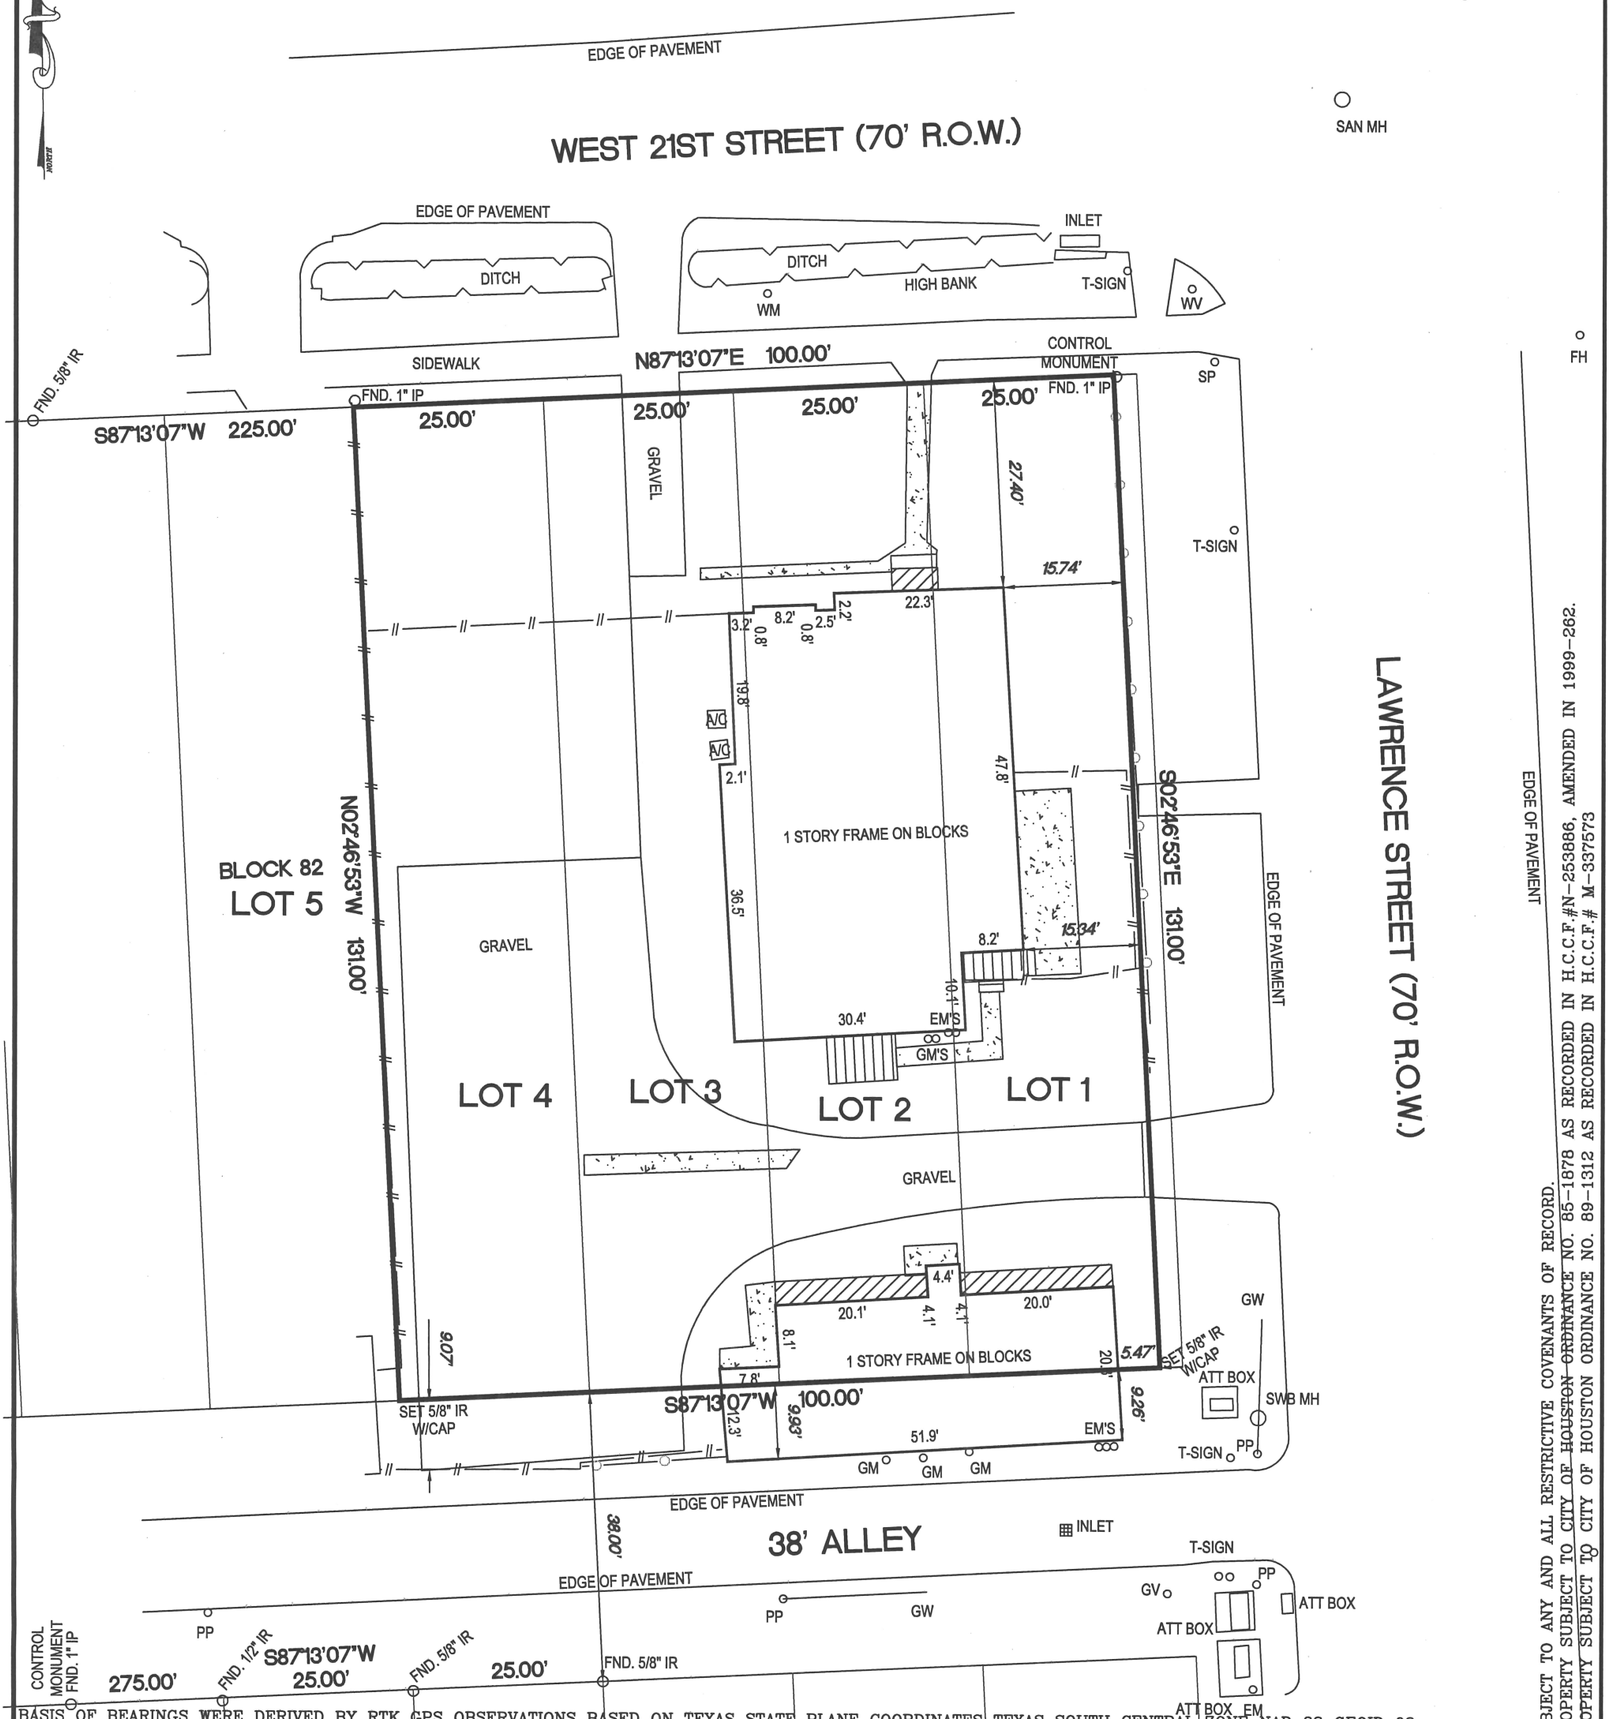

NOTES
1.) SUBJECT TO ANY AND ALL RESTRICTIVE COVENANTS OF RECORD.
2.) PROPERTY SUBJECT TO CITY OF HOUSTON ORDINANCE NO. 85-1878 AS RECORDED IN H.C.C.F.#N-253886, AMENDED IN 1999-282.
3.) PROPERTY SUBJECT TO CITY OF HOUSTON ORDINANCE NO. 89-1312 AS RECORDED IN H.C.C.F.# M-337573

BASIS OF BEARINGS WERE DERIVED BY RTK GPS OBSERVATIONS BASED ON TEXAS STATE PLANE COORDINATES TEXAS SOUTH CENTRAL ZONE NAD 83 GEOID 03
SURVEYOR HAS NOT ABSTRACTED SUBJECT PROPERTY.
ALL BUILDING LINES AND EASEMENTS ARE PER RECORDED PLAT UNLESS OTHERWISE SHOWN.
THIS SURVEY IS CERTIFIED FOR THIS TRANSACTION ONLY. IT IS NOT TRANSFERABLE TO ADDITIONAL INSTITUTIONS OR SUBSEQUENT OWNERS.
SURVEY IS BASED ON TITLE COMMITMENT AS LISTED BELOW (IF NONE SHOWN), WE RECOMMEND GETTING A TITLE REPORT IN ORDER TO SHOW ALL APPLICABLE EASEMENTS AND OR BUILDING LINES. SPECIALLY IN CONSTRUCTION SITUATIONS.

LOT	BLOCK	SUBDIVISION	SECTION
1 THRU 4	82	HOUSTON HEIGHTS	-

COUNTY	STATE	RECORDED	SURVEY:	-	SCALE: 1"=20'
HARRIS	TEXAS	VOLUME 1 PAGE 114 H.C.M.R.	ADDRESS		
PURCHASER	SANDCASTLE HOMES INC.		602 WEST 21ST STREET, HOUSTON TEXAS 77008		

SURVEYOR
MOMENTUM
ENGINEERING+SURVEYING
12651 BRIAR FOREST, SUITE 350
HOUSTON, TEXAS 77077
(TEL) 281-741-1998 (FAX) 281-741-2068
E-MAIL GPRIDA•MSN.COM
TX. REG. NO. 10109600

I HEREBY CERTIFY THAT THIS SURVEY WAS MADE ON THE GROUND UNDER MY SUPERVISION AND THAT IT CORRECTLY REPRESENTS THE FACTS FOUND AT THE TIME OF THE SURVEY. THERE WERE NO ENCROACHMENTS APPARENT ON THE GROUND EXCEPT AS SHOWN HEREON.

JAN 31 2022

GILBERT PRIDA
REGISTERED PROFESSIONAL LAND SURVEYOR
STATE OF TEXAS NO. 5662

STATE OF TEXAS
REGISTERED
GILBERT PRIDA
5662
PROFESSIONAL
LAND SURVEYOR

	DATED	BY
FIELD WORK	01/26/2022	AS
DRAFTING	01/31/2022	GP
KEY MAP	452V	

MORT. CO.	
TITLE CO.	
G.F. NO.	
JOB NO.	2022-01017