ALLPOINTS LAND SURVEY, INC.

WROUGHT IRON FENCE	F.F.	FINISHED FLOOR	I.R.	IRON ROD	POWER POLE
CHAIN LINK FENCE	EXT.	EXTENDED	I.P.	IRON PIPE	PAD MOUNTED TRANSFORMER
OVERHEAD ELECTRIC	PVT.	PRIVATE	R.O.W.	RIGHT-OF-WAY	

METER, CABLE PEDESTAL, WATER METER, GUY ANCHOR, MANHOLE & INLET, INLET

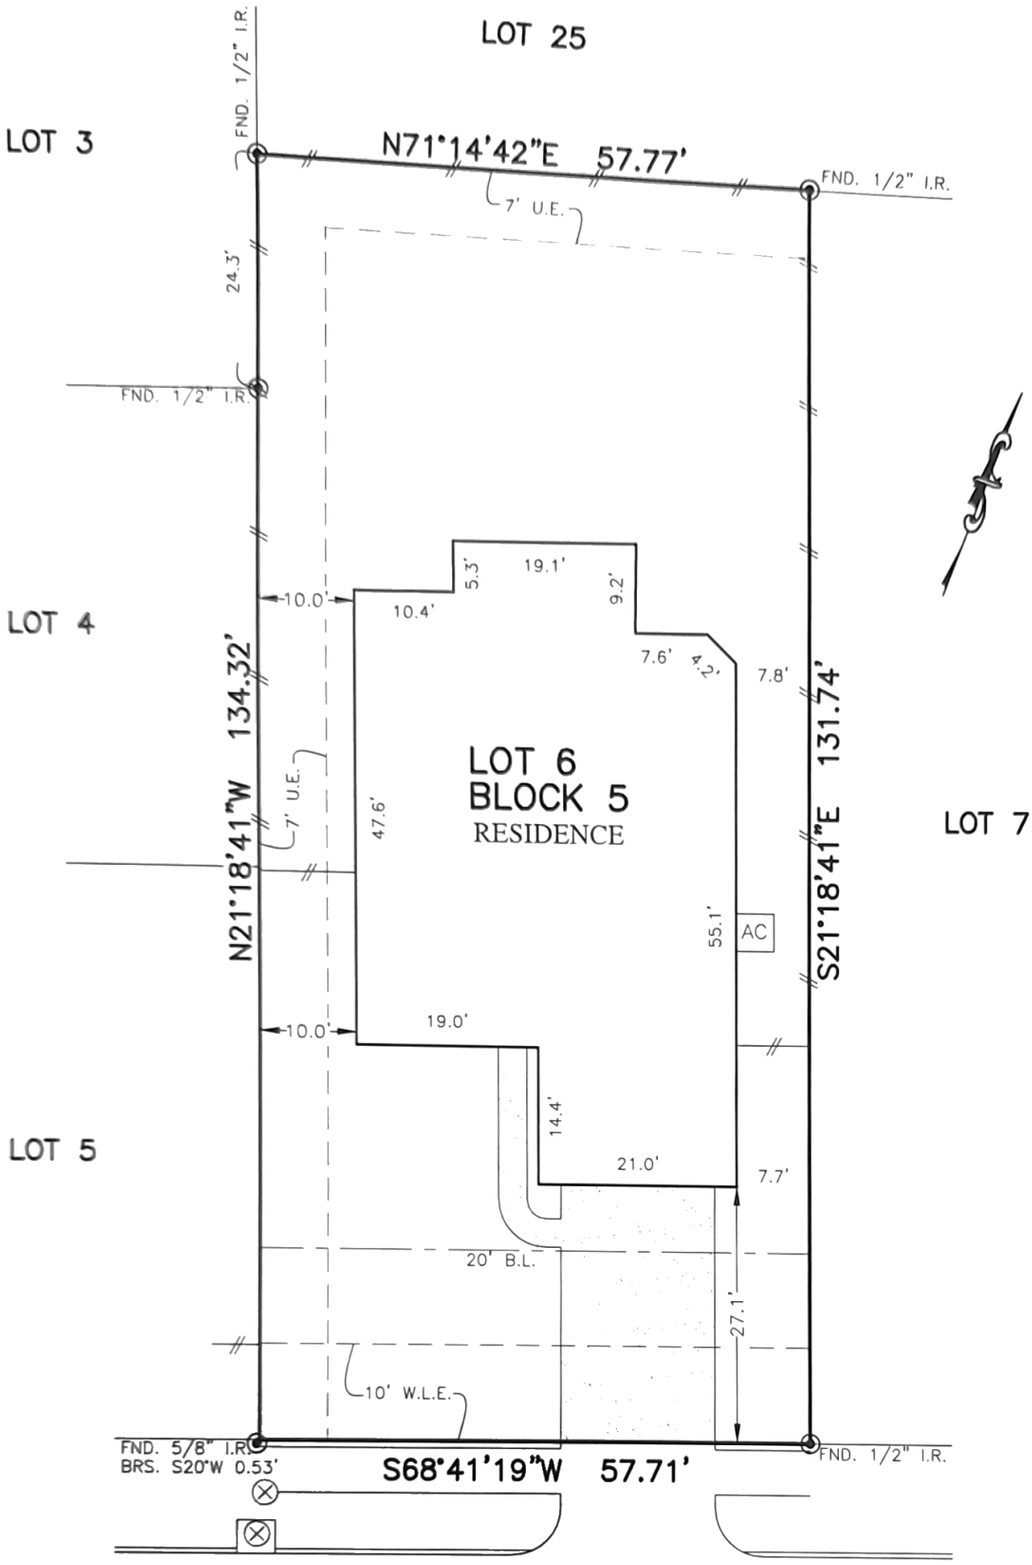

7422
SADDLE TREE DRIVE
(50' R.O.W.)

PLAT OF SURVEY
SCALE: 1 = 20'

NOTES
1. ALL BEARINGS SHOWN HEREON ARE BASED ON THE RECORDED PLAT.
2. ALLPOINTS LAND SURVEY, INC. IS NOT LIABLE FOR ANY DAMAGES DUE TO INFORMATION NOT PROVIDED TO SURVEYOR OR BUILDER PLACING ANY IMPROVEMENTS WITHIN A BUILDING LINE OR EASEMENT
3. SUBJECT TO APPLICABLE RESTRICTIVE COVENANTS LISTED IN ITEM 1, SCHEDULE "B" OF TITLE COMMITMENT ISSUED BY STEWART TITLE GUARANTY UNDER G.F. No 301819.
4. AGREEMENT FOR UNDERGROUND/OVERHEAD ELECTRIC SERVICE PER C.F. No RP-2017-294180.

FOR MUHAMMAD ANWAR ALI HUSSAIN
ADDRESS: 7422 SADDLE TREE DRIVE
ALLPOINTS JOB#: LD148463 BY: OG
G.F.: 301819
JOB: 176-058

FLOOD MAP: X
COMMUNITY PANEL: 48201C0235M
EFFECTIVE DATE: 10/16/2013
LOMR: DATE:

LOT 6, BLOCK 5,
LAUREL PARK NORTH, SECTION 3,
FILM CODE NO. 682716, MAP RECORDS,
HARRIS COUNTY, TEXAS

I HEREBY CERTIFY THAT THIS PLAT REPRESENTS THE RESULTS OF A SURVEY MADE ON THE GROUND, ON THE 18TH DAY OF OCTOBER, 2018.

STATE OF TEXAS REGISTERED STEVEN P. BRISTER 4448 PROFESSIONAL LAND SURVEYOR

©2018, ALLPOINTS LAND SURVEY, INC. All Rights