PLAN LEGEND:
- DOOR
- WINDOW
- ROOM

Square footage calculations

First Floor	1,701 sf
Second Floor	1,481 sf
Total Livable Area	3,182 sf
Garage	431 sf
Porches	177 sf
Total Covered Area	3,790 sf

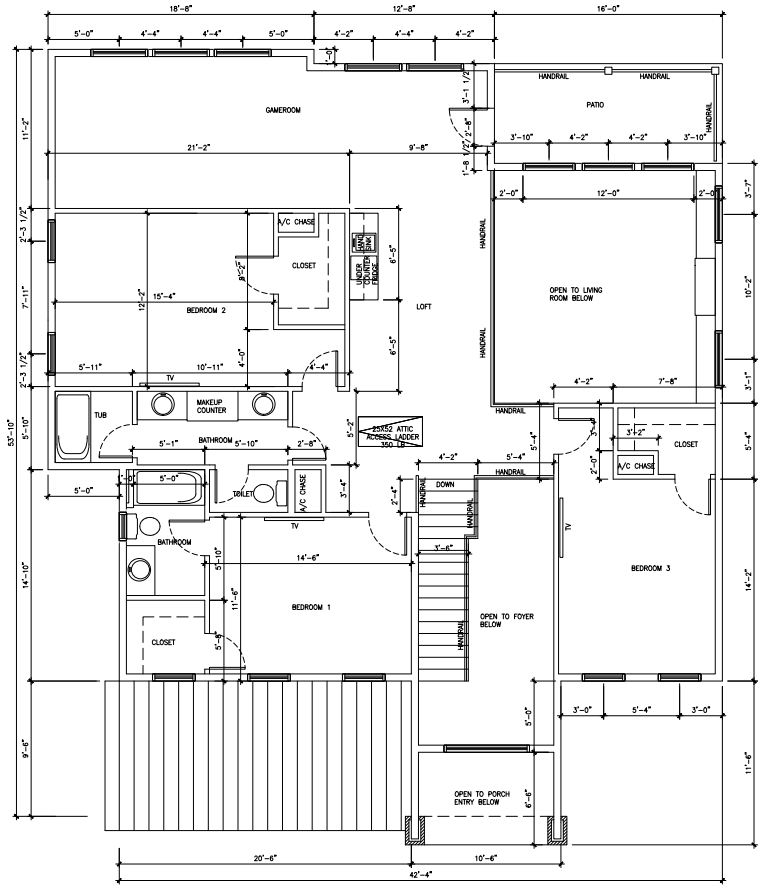

NORTH

SECOND FLOOR PLAN 1/4" = 1'-0" 02

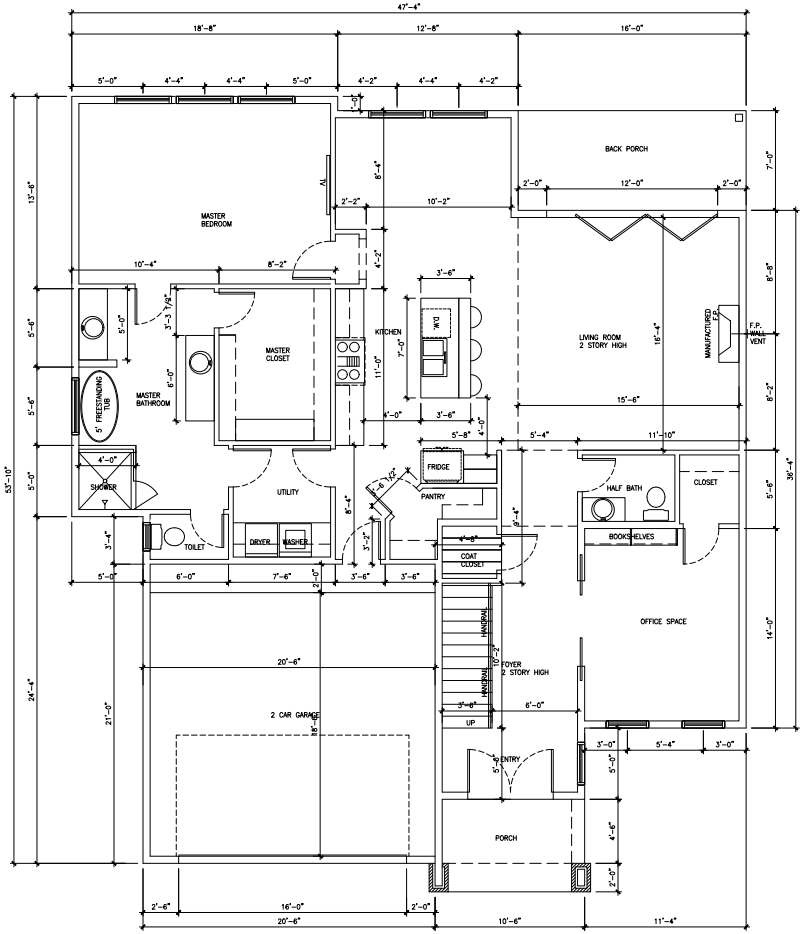

NORTH

FIRST FLOOR PLAN 1/4" = 1'-0" 01

DRAWN BY: M.G.

REVISIONS	NO	DATE	DESCRIPTION

CROSS COUNTRY RESIDENCE #2

8614 CROSS COUNTRY RD
HUMBLE, TEXAS 77346

REGISTERED ARCHITECT
MOHAMMED GOWANI
27325
STATE OF TEXAS
07/08/2021

MoGo Architects
832-856-6688
mogoarchitects@gmail.com

A-2

OF 10

JOB# 2021-0020

DATE: JULY 8, 2021