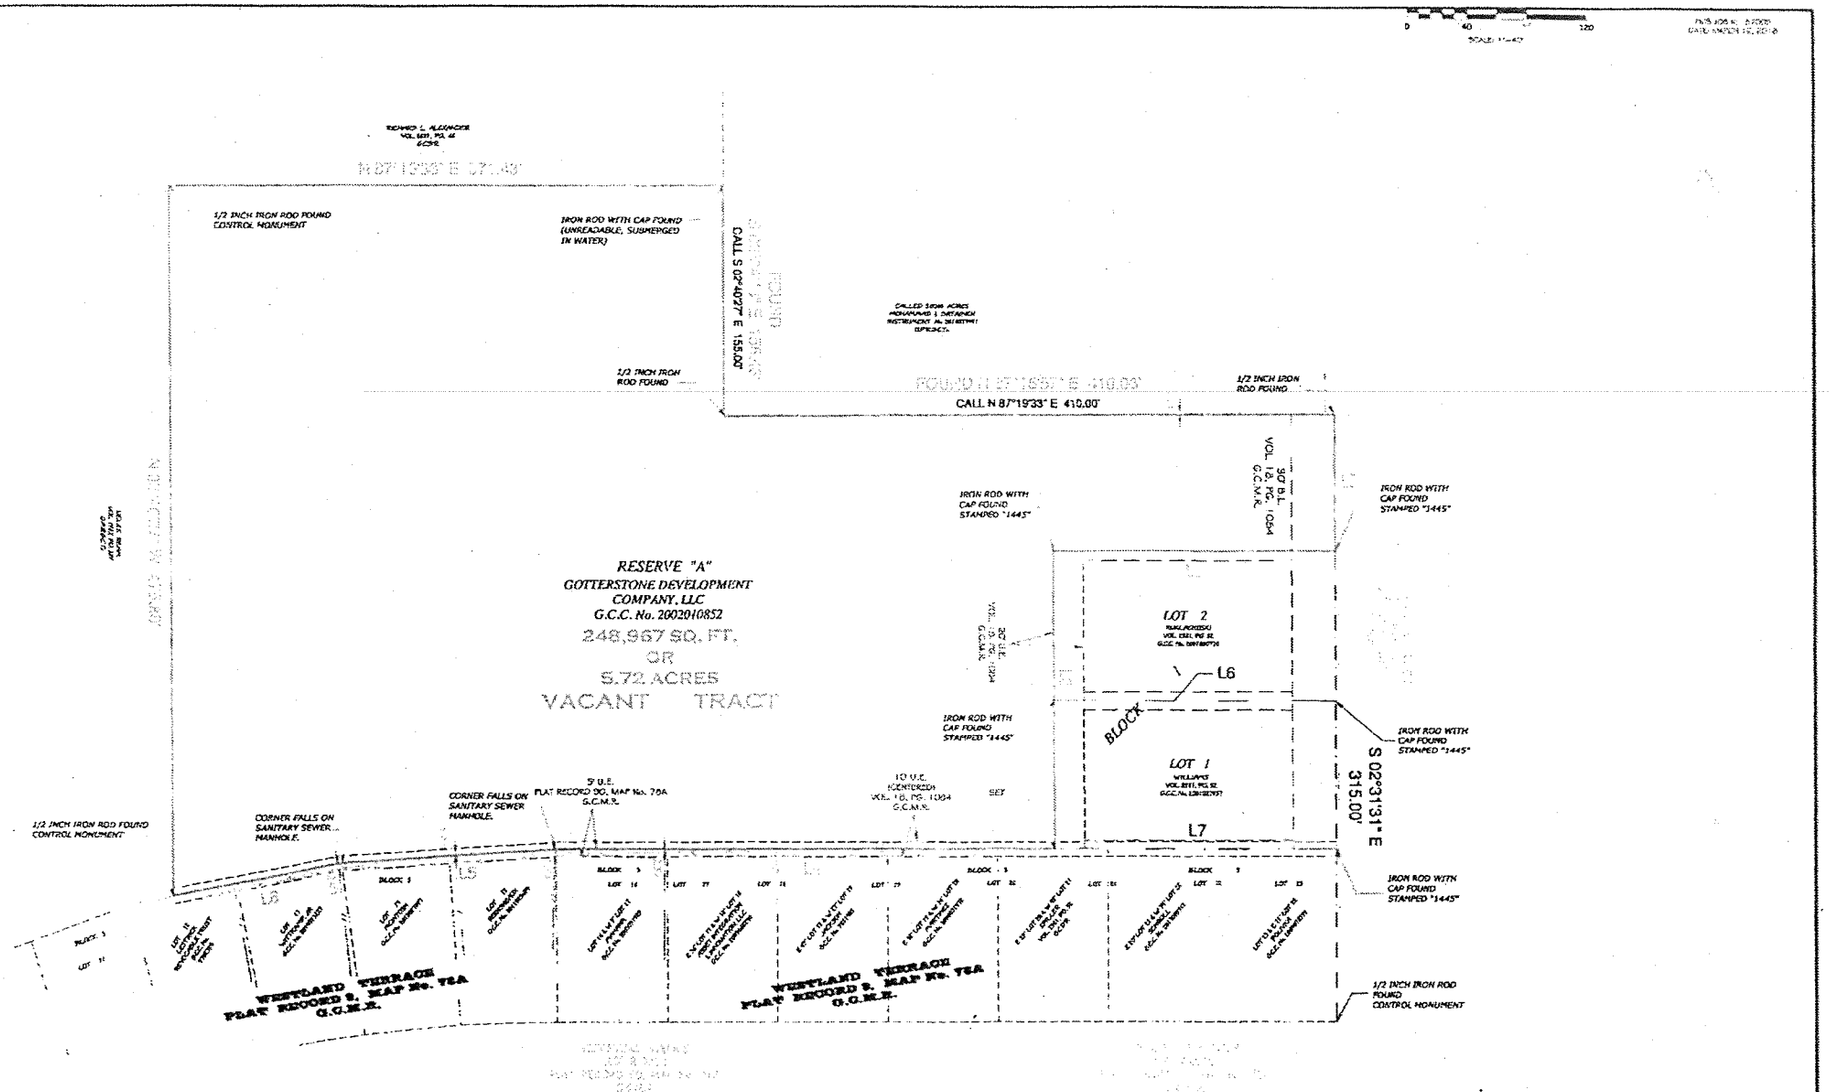

LEGEND

PROJECT BOUNDARY LINE
EXISTING BOUNDARY FENCE
EXISTING CHAIN LINK FENCE
EXISTING WOOD FENCE
EXISTING OVERHEAD ELECTRIC LINES
EXISTING SIGNAL / SIGNS & MARKINGS
EXISTING POWER POLE
G.C.D.R. - GALVESTON COUNTY DEED RECORDS
O.P.R.R.P. - OFFICIAL PUBLIC RECORDS OF GALVESTON COUNTY, TEXAS
G.C.M.R. - GALVESTON COUNTY MAP RECORDS
R.O.W. - RIGHT-OF-WAY

SURVEYOR:
FMS SURVEYING
19701 STATE HIGHWAY 6
MANVEL, TEXAS 77578
CONTACT: JASON P. SHERIDAN
PHONE: (281) 519-6530, EXT. 102
TBPLS FIRM # 10040400
www.fmssurveying.com
DRAFTING: JPS

FMS SURVEYING, INC
ESTABLISHED 1978

BOUNDARY SURVEY

OF

RESERVE "A" OF BUTTONWOOD ESTATES, A MAP OR PLAT THEREOF RECORDED UNDER VOLUME 18, PAGE 1084 OF THE MAP RECORDS OF GALVESTON COUNTY, TEXAS

SHEET 1 OF 1