ALLPOINTS LAND SURVEY, INC.

FLATWORK	B.L.	BUILDING LINE	U.E.	UTILITY EASEMENT	A.E.	AERIAL EASEMENT	LIGHT POLE	MANHOLE
PROPERTY LINE	G.B.L.	GARAGE BUILDING LINE	W.L.E.	WATER LINE EASEMENT	D.E.	DRAINAGE EASEMENT	ELECTRIC BOX	GRATE DRAIN
BUILDING LINE	(B.G.)	BUILDER GUIDELINES	S.S.E.	SANITARY SEWER EASEMENT	E.E.	ELECTRIC EASEMENT	FIBER OPTIC	PAD MOUNTED TRANSFORMER
EASEMENT	F.F.	FINISHED FLOOR	STM.S.E.	STORM SEWER EASEMENT		WATER VALVE	TELEPHONE PEDESTAL	
WOODEN FENCE	EXT.	EXTENDED	P.A.E.	PRIVATE ACCESS EASEMENT		FIRE HYDRANT	GAS METER	
WROUGHT IRON FENCE	R.O.W.	RIGHT-OF-WAY	P.U.E.	PRIVATE UTILITY EASEMENT		PROPERTY CORNER	CABLE PEDESTAL	MANHOLE & INLET
CHAIN LINK FENCE	T.O.F.	TOP OF FORM	PVT.	PRIVATE	I.R.	IRON ROD	WATER METER	INLET
OVERHEAD ELECTRIC	ELEV.	ELEVATION	FND.	FOUND	I.P.	IRON PIPE	GUY ANCHOR	

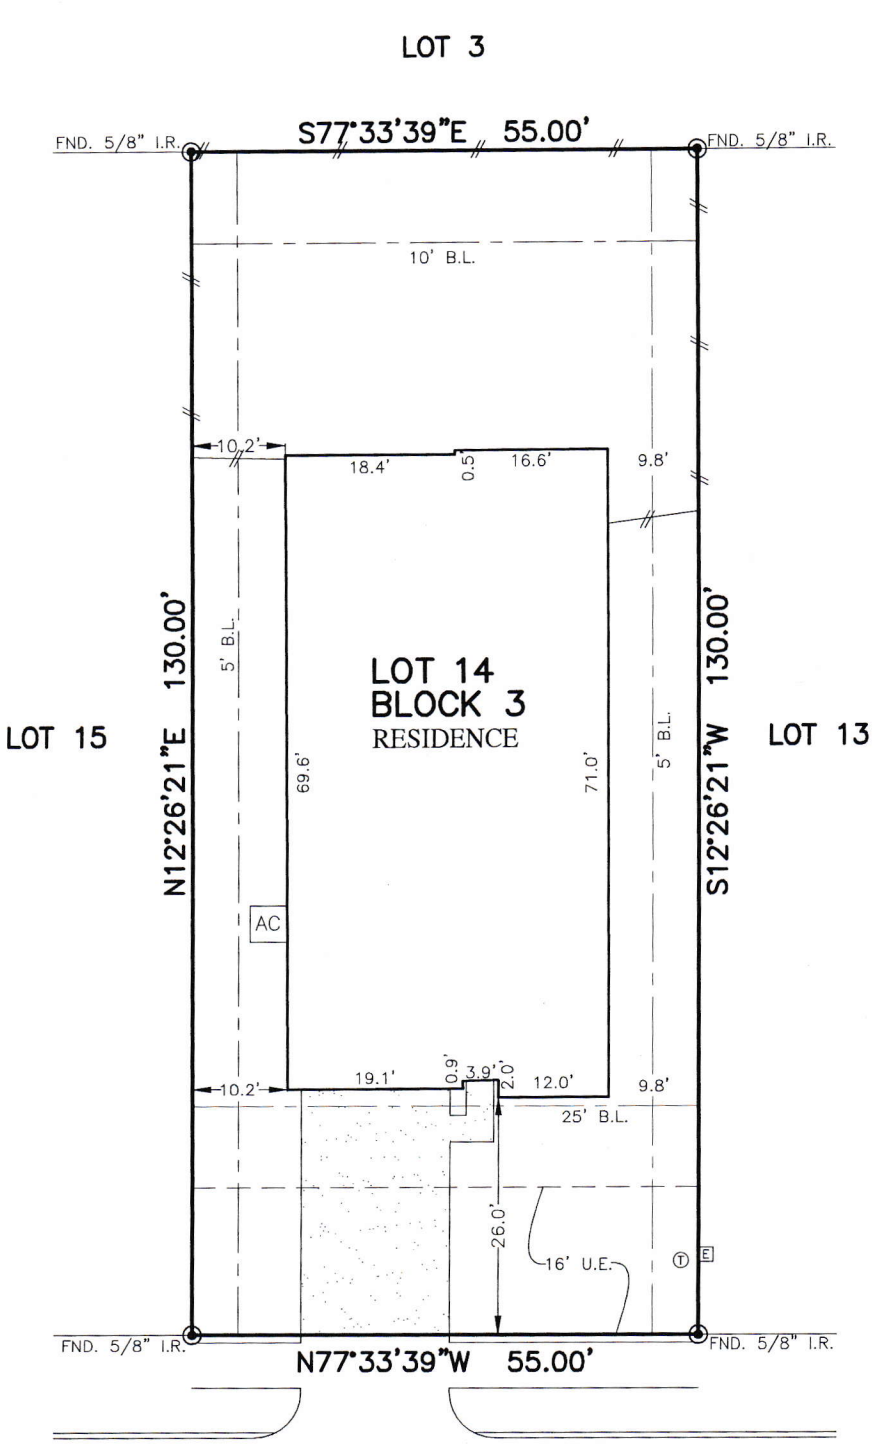

11330
DAWN BEACH LANE
(50' R.O.W.)

PLAT OF SURVEY
SCALE: 1" = 20'

NOTES:
1. ALL BEARINGS SHOWN HEREON ARE BASED ON THE RECORDED PLAT.
2. ALLPOINTS LAND SURVEY, INC. IS NOT LIABLE FOR ANY DAMAGES DUE TO INFORMATION NOT PROVIDED TO SURVEYOR OR BUILDER PLACING ANY IMPROVEMENTS WITHIN A BUILDING LINE OR