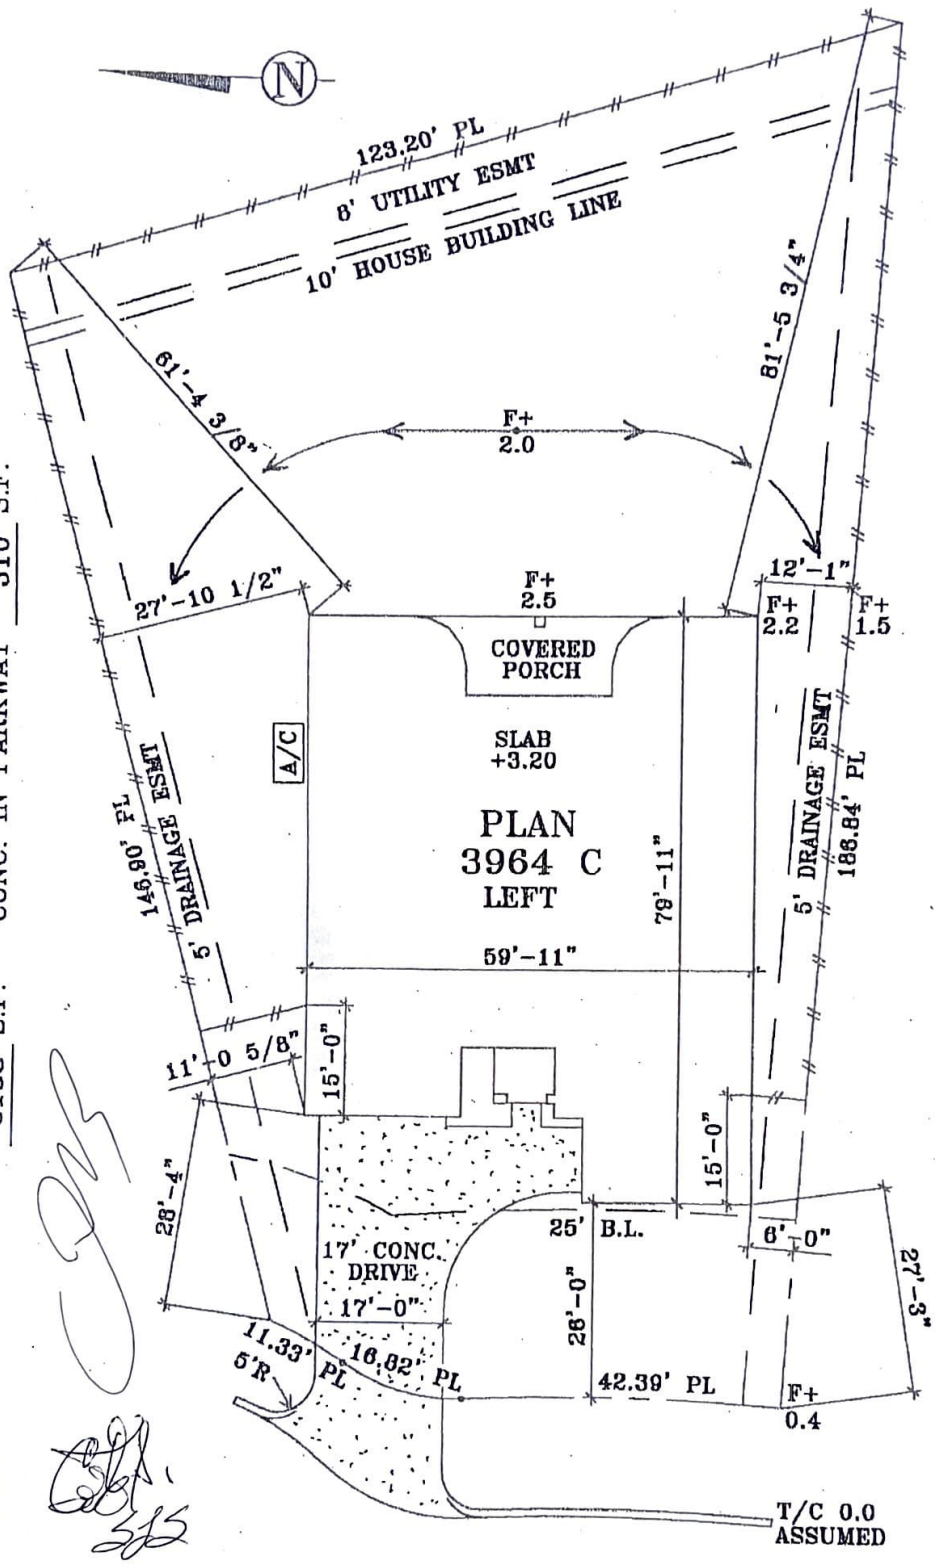

CEDAR FENCE

% LOT COVERAGE	32.9	%
FRONT SOD AREA	2550	S.F.
REAR SOD AREA	8726	S.F.
CONC. IN PARKWAY	310	S.F.

LOT AREA	15686	S.F.
HOUSE & GARAGE	4327	S.F.
DRIVES, WALKS, & PATIOS	831	S.F.
TOTAL	5158	S.F.

ADDRESS	1805 LILY MEADOWS DRIVE			JOB	14092-51-E107
LOT 7	BLOCK 1	SECTION 14		PLAN	3964 C LEFT
NEIGHBORHOOD	GRAYSTONE HILLS			HOUSE S.F.	3272
COMMUNITY	GRAYSTONE HILLS			GARAGE	3 CAR
DATE	10-31-2012			SCALE	1/20" = 1'-0" U.N.O.

ALL INFORMATION ON THIS PLOT PLAN INCLUDING SQUARE FOOT CALCULATIONS, SITE ELEVATIONS, AND PROPOSED GRADING IS PRELIMINARY AND APPROXIMATE. ACTUAL CONSTRUCTION OF THE STRUCTURE ON SITE MAY DEVIATE FROM THE PLOT PLAN WITHOUT NOTICE AT THE DISCRETION OF VILLAGE BUILDERS.

VILLAGE BUILDERS