Scanned with CamScanner

COPY

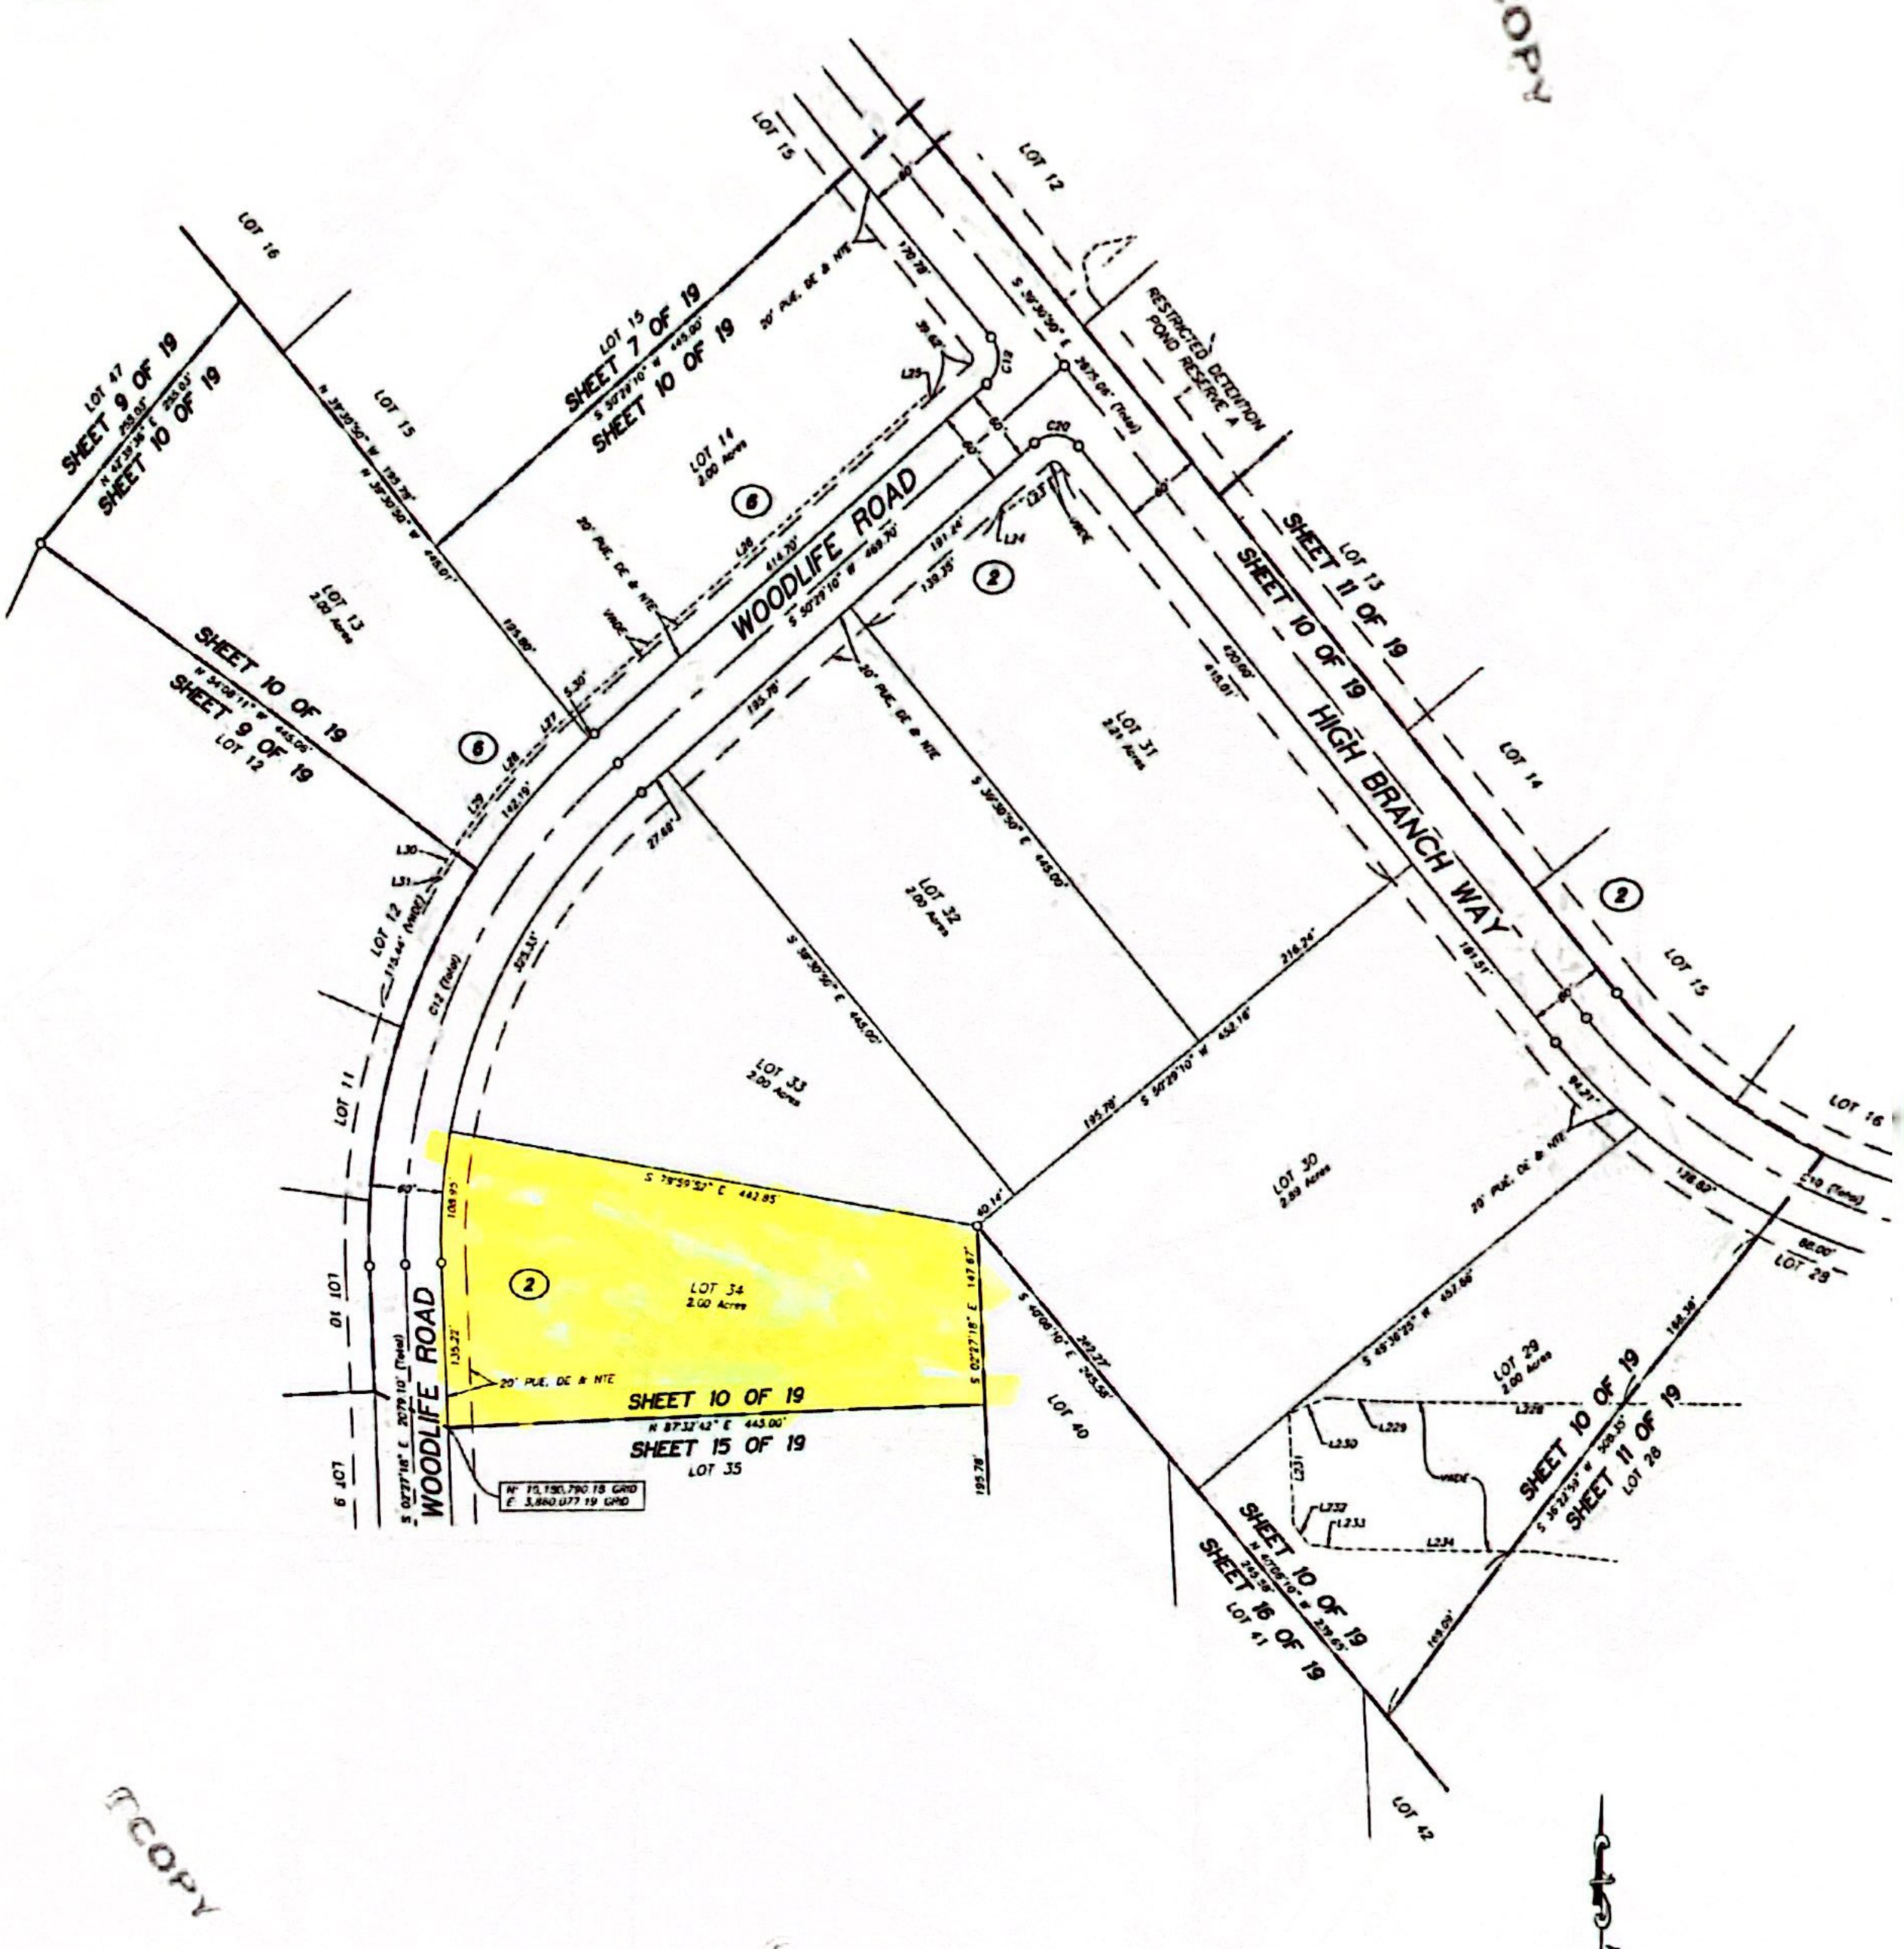

LEGEND

④	Block number
☐ CMF	Found Concrete Monument, size and type as noted
● 4295/4295R	Found 1/2" Iron Rod/Pipe, with cap as noted, unless otherwise noted
● 5289/5289C	Found 5/8" Iron Rod, with cap as noted
○	Found/Set 5/8" Iron Rod with 1-3/4" blue plastic cap stamped "MICHAEL A. HARKEN RPLS 6535", UNLESS otherwise noted
◉	Found For Corner in Pooch Creek
CF#	Clerk's File Number
	Floodway Areas in Zone AE
	Flood Zone AE
	Flood Zone A
MCDR	Montgomery County Deed Records
MCOPR	Montgomery County Official Public Records
MCPRR	Montgomery County Real Property Records
MCPR	Montgomery County Plat Records
Min. FF	Minimum Finished Floor Elevation
PUE, DE & NTE	Public Utility Easement, Drainage Easement & Nature Trail Easement
SJCDR	San Jacinto County Deed Records

INDIVIDUAL SHEETS INDEX			
1	Sheet Number Layout	11	Block 2
2	Certifications, Dedications and Vicinity Map	12	Block 2
3	Notes, Line and Curve Tables	13	Blocks 1 and 5
4	Block 1 and 7, Site Bench Mark	14	Blocks 5 and 6
5	Block 1 and 6	15	Blocks 2, 5 and 6
6	Block 2 and 6	16	Block 2
7	Blocks 2 and 6	17	Block 5

PLAT OF

REPUBLIC GRAND RANCH SECTION 6

CONTAINING 7 BLOCKS, 196 LOTS, 3 RESERVES

A SUBDIVISION CONTAINING 449.68 ACRES OF LAND OUT OF THE RESIDUE OF THE 4818.84 ACRES REPUBLIC GRAND RANCH, LLC TRACT, CLERK'S FILE No. 2019113827, MONTGOMERY COUNTY OFFICIAL PUBLIC RECORDS

JOSE MARIA DE LA GARZA SURVEY, A-15
MONTGOMERY COUNTY, TEXAS

DECEMBER 2021

Harken, Inc.