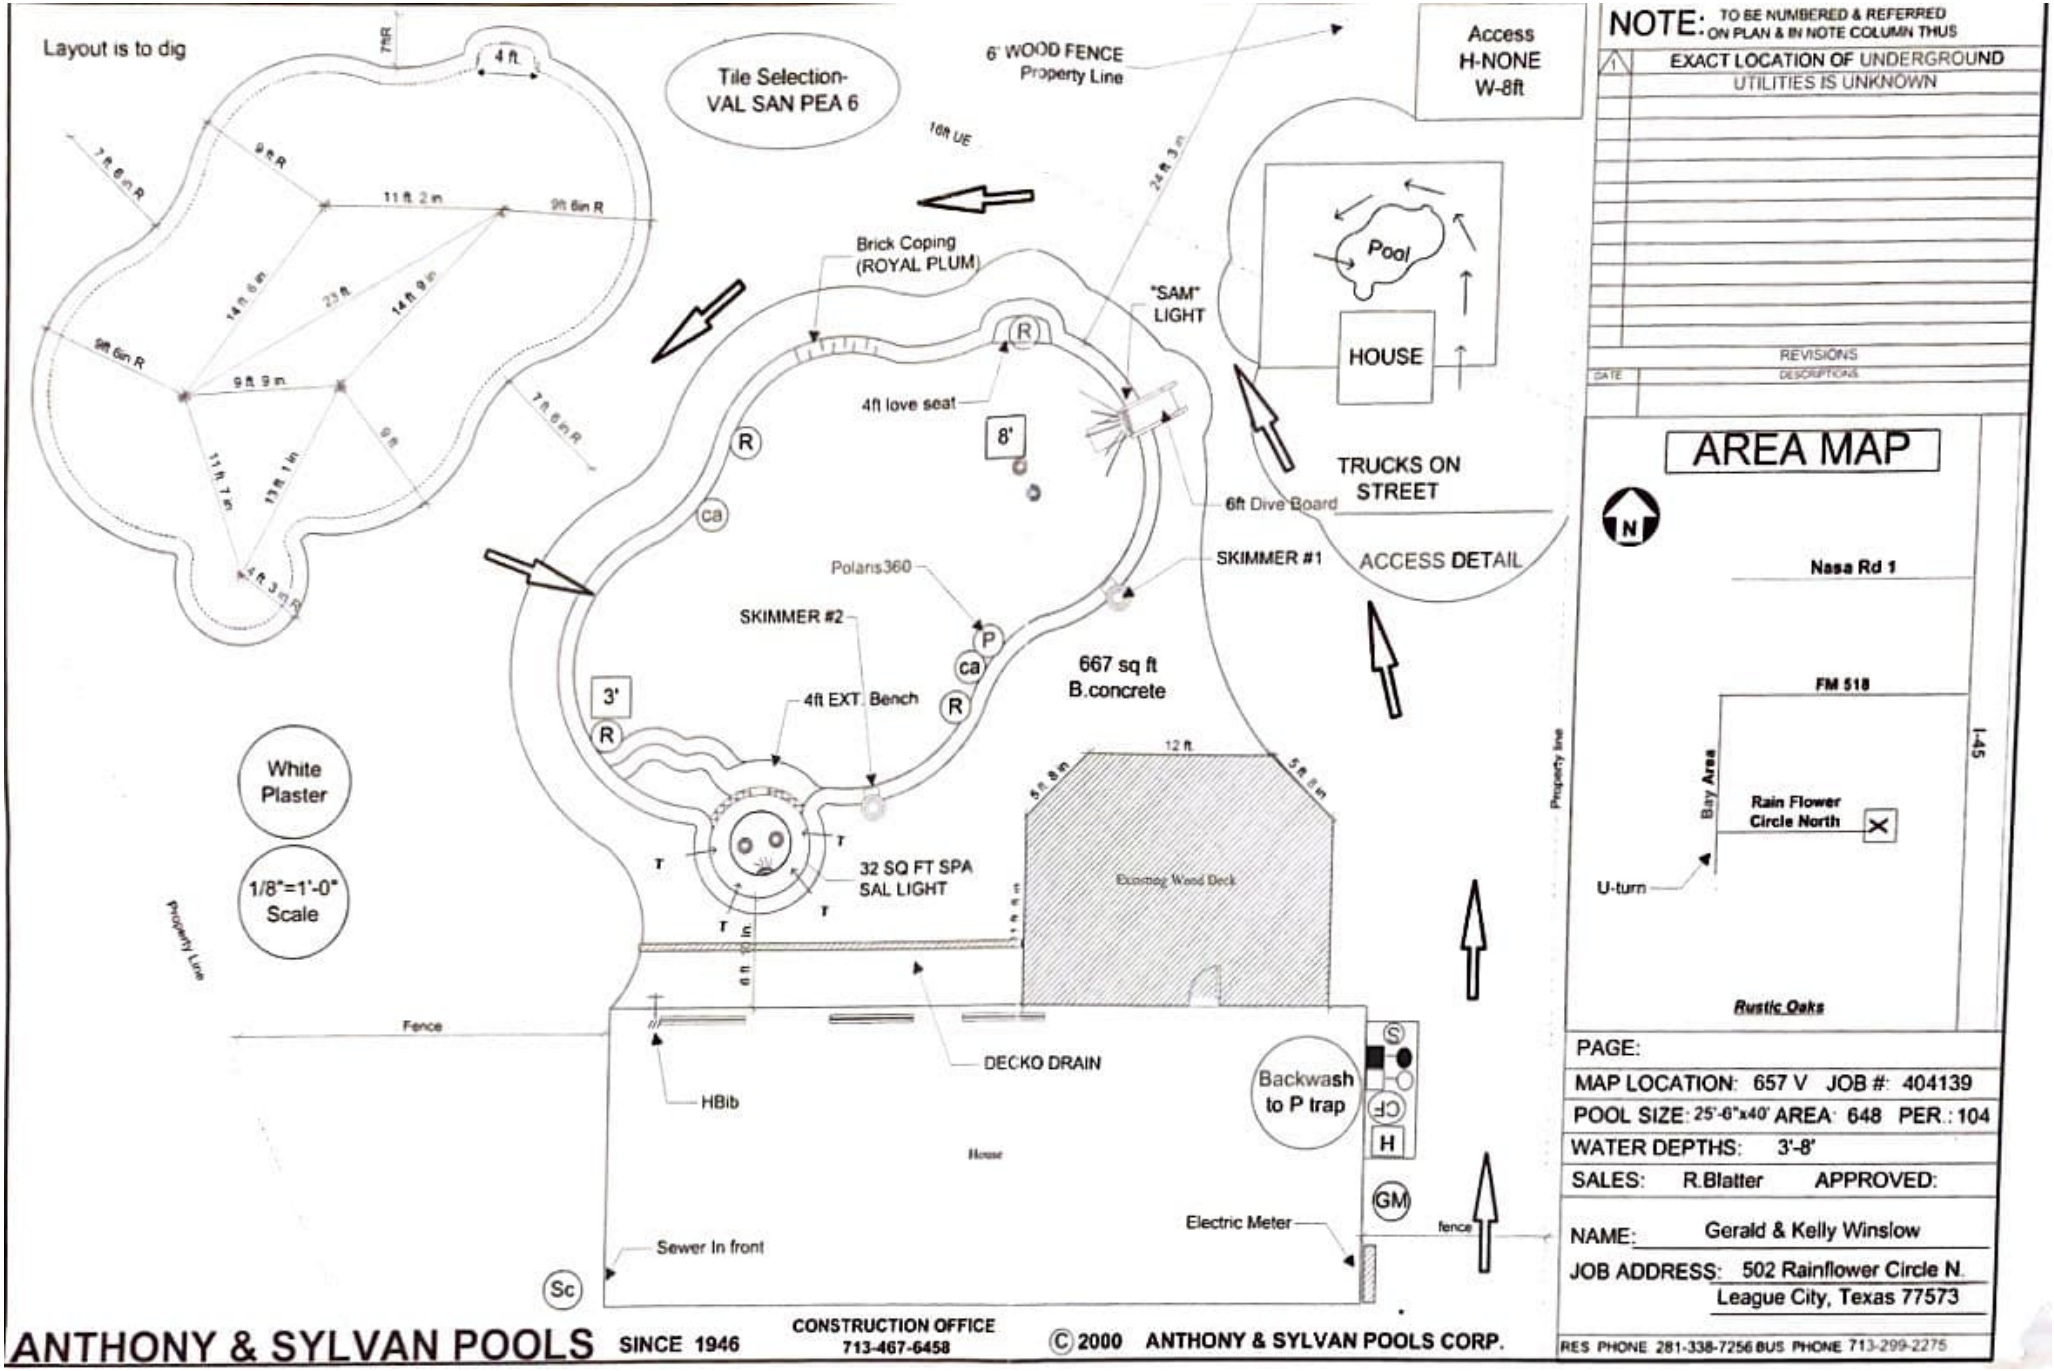

NOTE: TO BE NUMBERED & REFERRED ON PLAN & IN NOTE COLUMN THUS

EXACT LOCATION OF UNDERGROUND UTILITIES IS UNKNOWN

REVISIONS

DATE	DESCRIPTIONS

AREA MAP

PAGE:

MAP LOCATION: 657 V JOB #: 404139

POOL SIZE: 25'-6"x40' AREA: 648 PER.: 104

WATER DEPTHS: 3'-8'

SALES: R.Blatter APPROVED:

NAME: Gerald & Kelly Winslow

JOB ADDRESS: 502 Rainflower Circle N.
League City, Texas 77573

RES. PHONE 281-338-7256 BUS. PHONE 713-299-2275

ANTHONY & SYLVAN POOLS SINCE 1946

CONSTRUCTION OFFICE
713-467-6458

© 2000 ANTHONY & SYLVAN POOLS CORP.