ALLPOINTS SURVEYING

FLATWORK	B.L.	BUILDING LINE	U.E.	UTILITY EASEMENT	A.E.	AERIAL EASEMENT	LIGHT POLE	MANHOLE
PROPERTY LINE	G.B.L.	GARAGE BUILDING LINE	W.L.E.	WATER LINE EASEMENT	D.E.	DRAINAGE EASEMENT	ELECTRIC BOX	GRATE DRAIN
BUILDING LINE	(B.G.)	BUILDER GUIDELINES	S.S.E.	SANITARY SEWER EASEMENT	E.E.	ELECTRIC EASEMENT	FIBER OPTIC	PAD MOUNTED TRANSFORMER
EASEMENT	F.F.	FINISHED FLOOR	STM.S.E.	STORM SEWER EASEMENT		WATER VALVE	TELEPHONE PEDESTAL	MANHOLE & INLET
WOODEN FENCE	EXT.	EXTENDED	P.A.E.	PRIVATE ACCESS EASEMENT		FIRE HYDRANT	GAS METER	INLET
WROUGHT IRON FENCE	R.O.W.	RIGHT-OF-WAY	P.U.E.	PRIVATE UTILITY EASEMENT		MONUMENT	CABLE PEDESTAL	
CHAIN LINK FENCE	T.O.F.	TOP OF FORM	PVT.	PRIVATE	I.R.	IRON ROD	WATER METER	
OVERHEAD ELECTRIC	C.M.	CONTROL MONUMENT	FND.	FOUND	I.P.	IRON PIPE	GUY ANCHOR	
							POWER POLE	

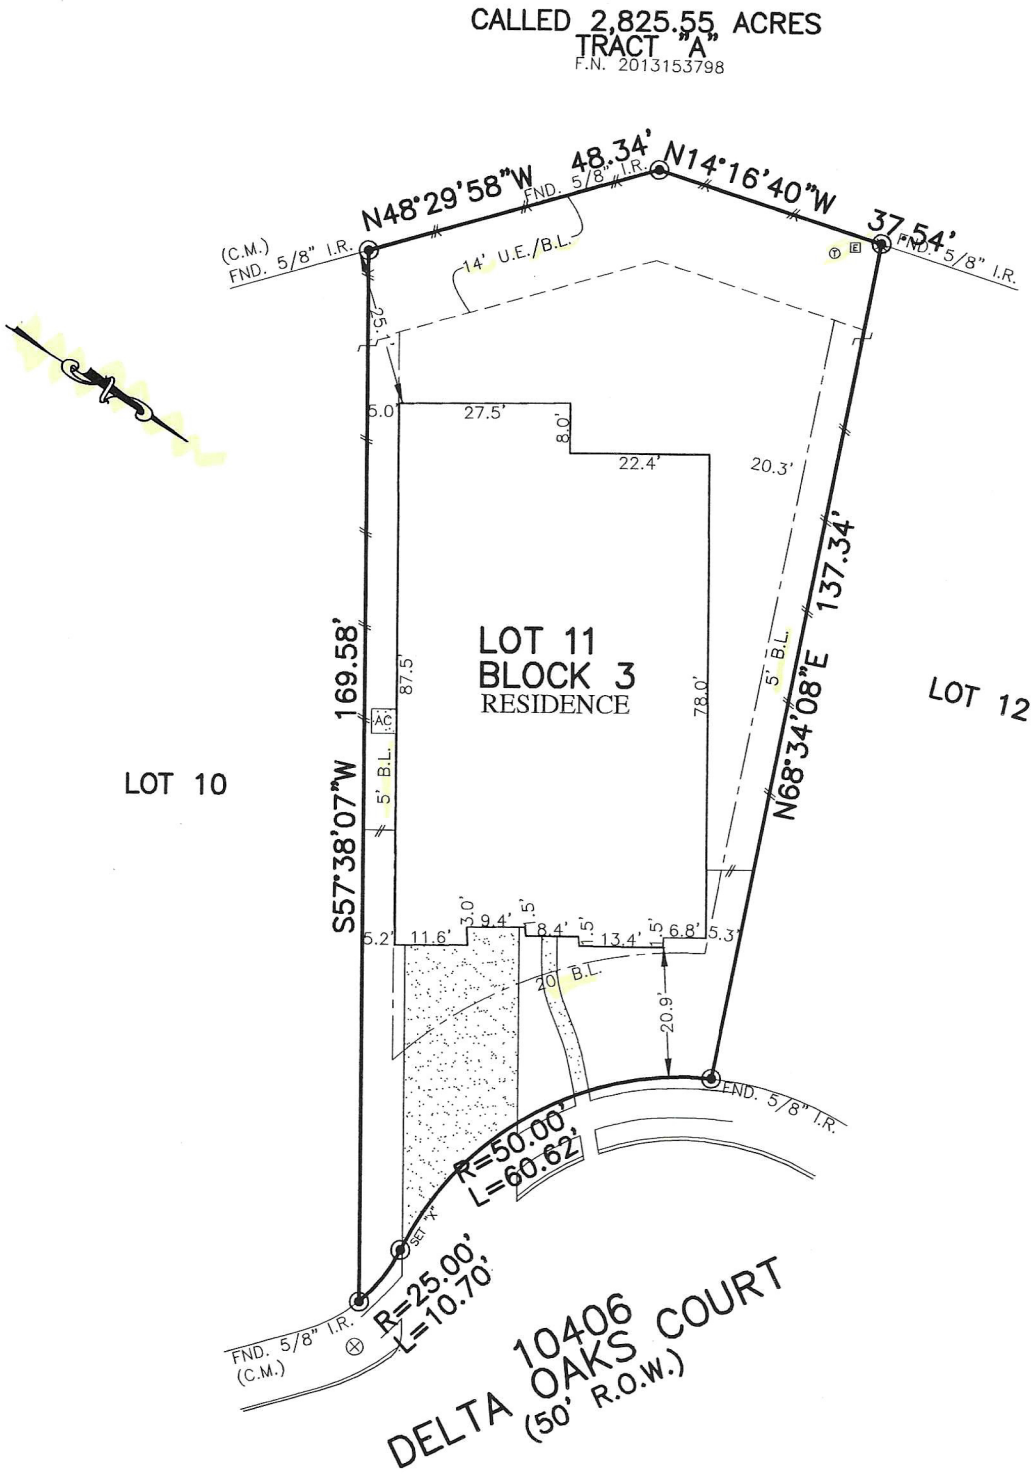

PLAT OF SURVEY

SCALE: 1" = 30'

NOTES:
1. ALL BEARINGS SHOWN HEREON ARE BASED ON THE RECORDED PLAT.
2. ALLPOINTS LAND SURVEY, INC. IS NOT LIABLE FOR ANY DAMAGES DUE TO INFORMATION