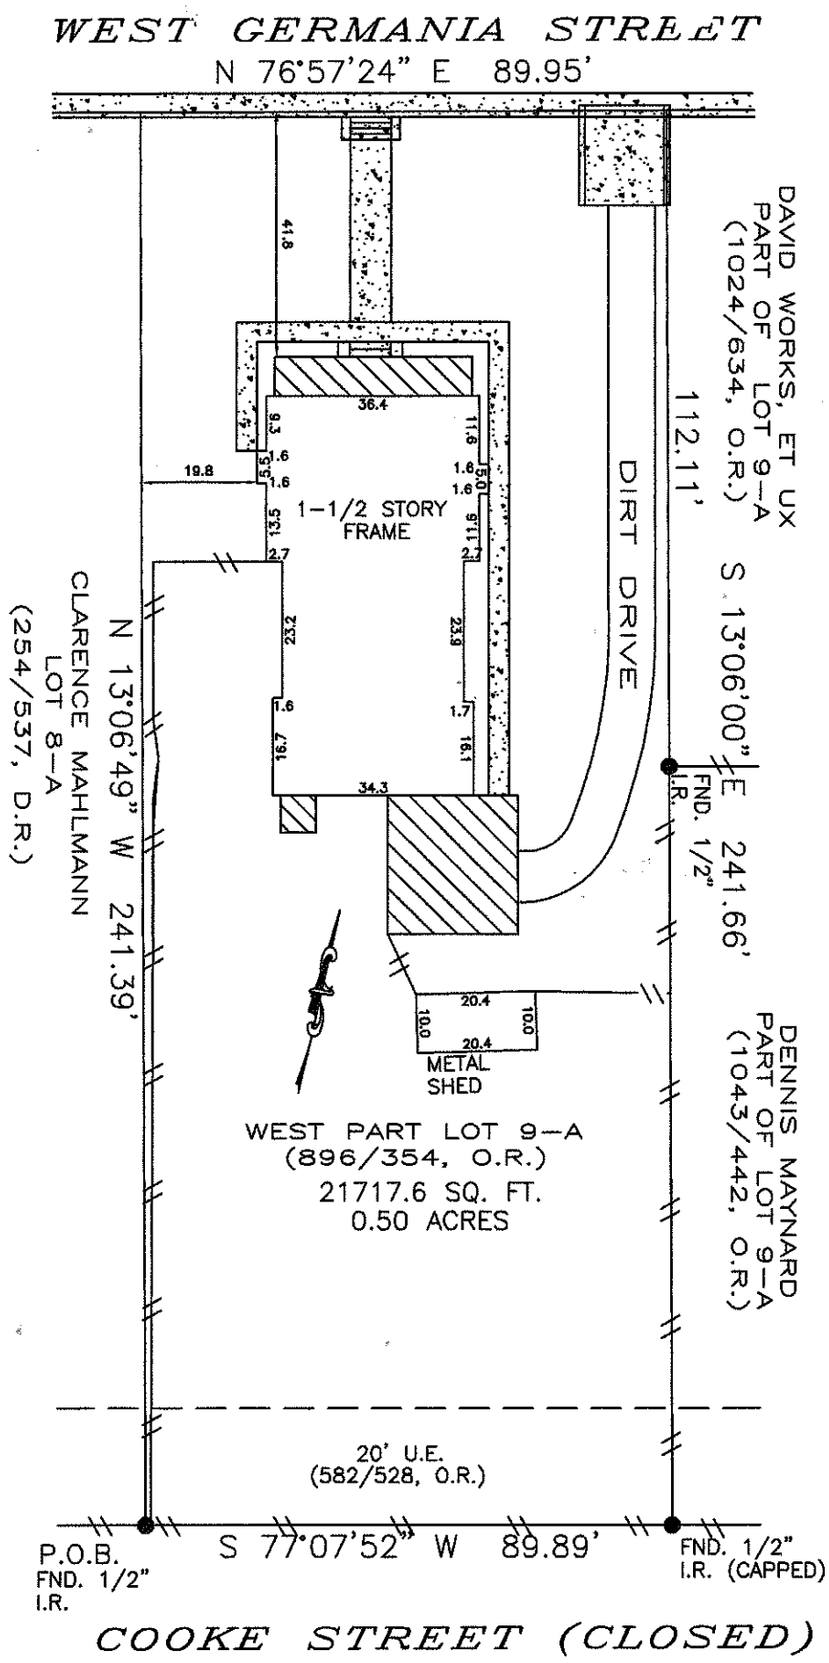

Bearings based on subdivision plat.
ESMTS. IN 58/393, 90/440, 119/117, 305/443, D.R. DO NOT AFFECT THIS PROPERTY

FLOOD PLAIN INFORMATION:

ZONE: "X"
PANEL: 480648-0001B
DATE 8-17-81
G.F. NO.: S050907
JOB NO.: B05016311
SCALE: 1" = 30'

Purchaser ROBERT W. FLEETWOOD & JOYCE S. FLEETWOOD
Address 103 WEST GERMANIA STREET BRENHAM, TEXAS 77833
Lot WEST PART OF 9-A Block _____ Sec. _____
Survey _____
Area 0.50 ACRE
Subd COOKE ADDITION (UNRECORDED)
Vol. 896 Page 354 O.R. WASHINGTON COUNTY, TEXAS

To WASHINGTON COUNTY ABSTRACT CO.,

R. W. Fleetwood
Joyce Fleetwood

The undersigned does hereby certify that this survey was this day made, on the ground of the property, legally described hereon and correct; and that there are no discrepancies, conflicts, shortages in area, boundary line conflicts, visible encroachments, overlapping of improvements, easements or apparent rights-of-way, except as shown hereon, and said property has access to and from dedicated roadway, except as shown hereon.

This document is copyright protected with a production date as delineated below.

Dated this 30th day of NOVEMBER 2005

ROBERT A LaPLANT SURVEYORS, INC.
105 E. MAIN STREET STE. 207 BRENHAM, TEXAS 77833
(979)421-9402 FAX (979)421-9412

STATE OF TEXAS
REGISTERED
Robert A. LaPlant
1853
PROFESSIONAL
LAND SURVEYOR