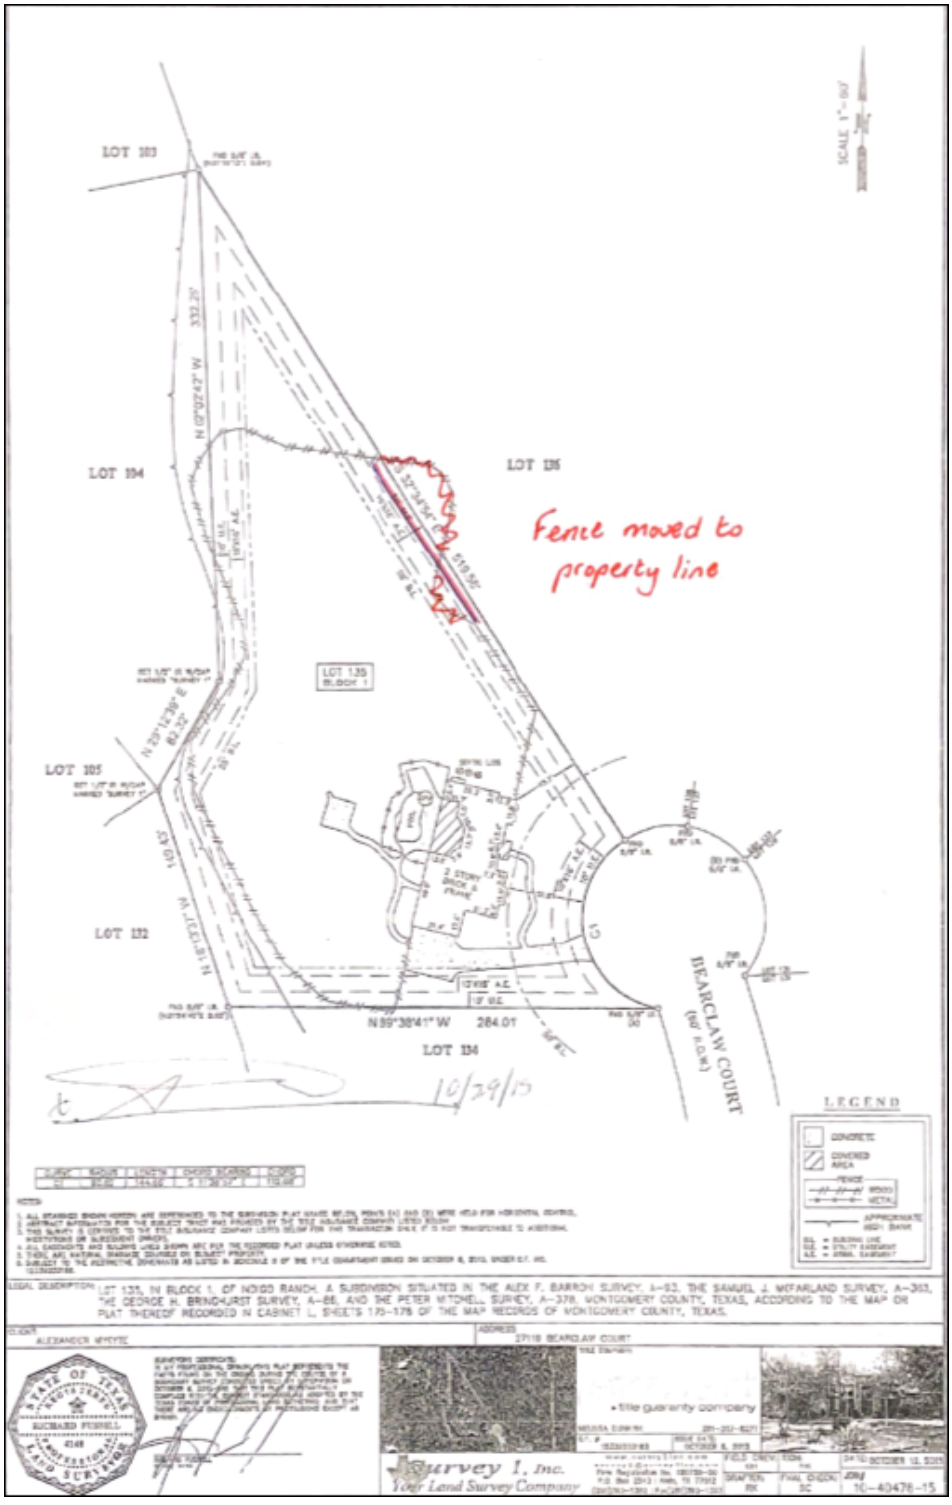

LOT 103
LOT 104
LOT 105
LOT 132
LOT 134
LOT 136
LOT 135
BLOCK 1
Fence moved to property line
N 02°02'42" W 332.25'
N 29°12'39" E 82.32'
N 89°38'41" W 284.01
BEARCLAW COURT
(60' R.O.W.)
10/29/15
LEGEND
CONCRETE
CONCRETE AREA
FENCE
APPROXIMATE HIGH BANK
LEGAL DESCRIPTION: LOT 135, IN BLOCK 1, OF NOIGO RANCH, A SUBDIVISION SITUATED IN THE ALEX F. BARRON SURVEY, A-93, THE SAMUEL J. MCFARLAND SURVEY, A-303, THE GEORGE H. BRINDHURST SURVEY, A-86, AND THE PETER MITCHELL SURVEY, A-378, MONTGOMERY COUNTY, TEXAS, ACCORDING TO THE MAP OR PLAT THEREOF RECORDED IN CABINET L, SHEETS 175-176 OF THE MAP RECORDS OF MONTGOMERY COUNTY, TEXAS.
CLIENT: ALEXANDER WHYTE
ADDRESS: 27110 BEARCLAW COURT
STATE OF TEXAS
REGISTERED
RICHARD FISHELL
LAND SURVEYOR
Survey 1, Inc.
Your Land Survey Company
title guaranty company
10-40476-15