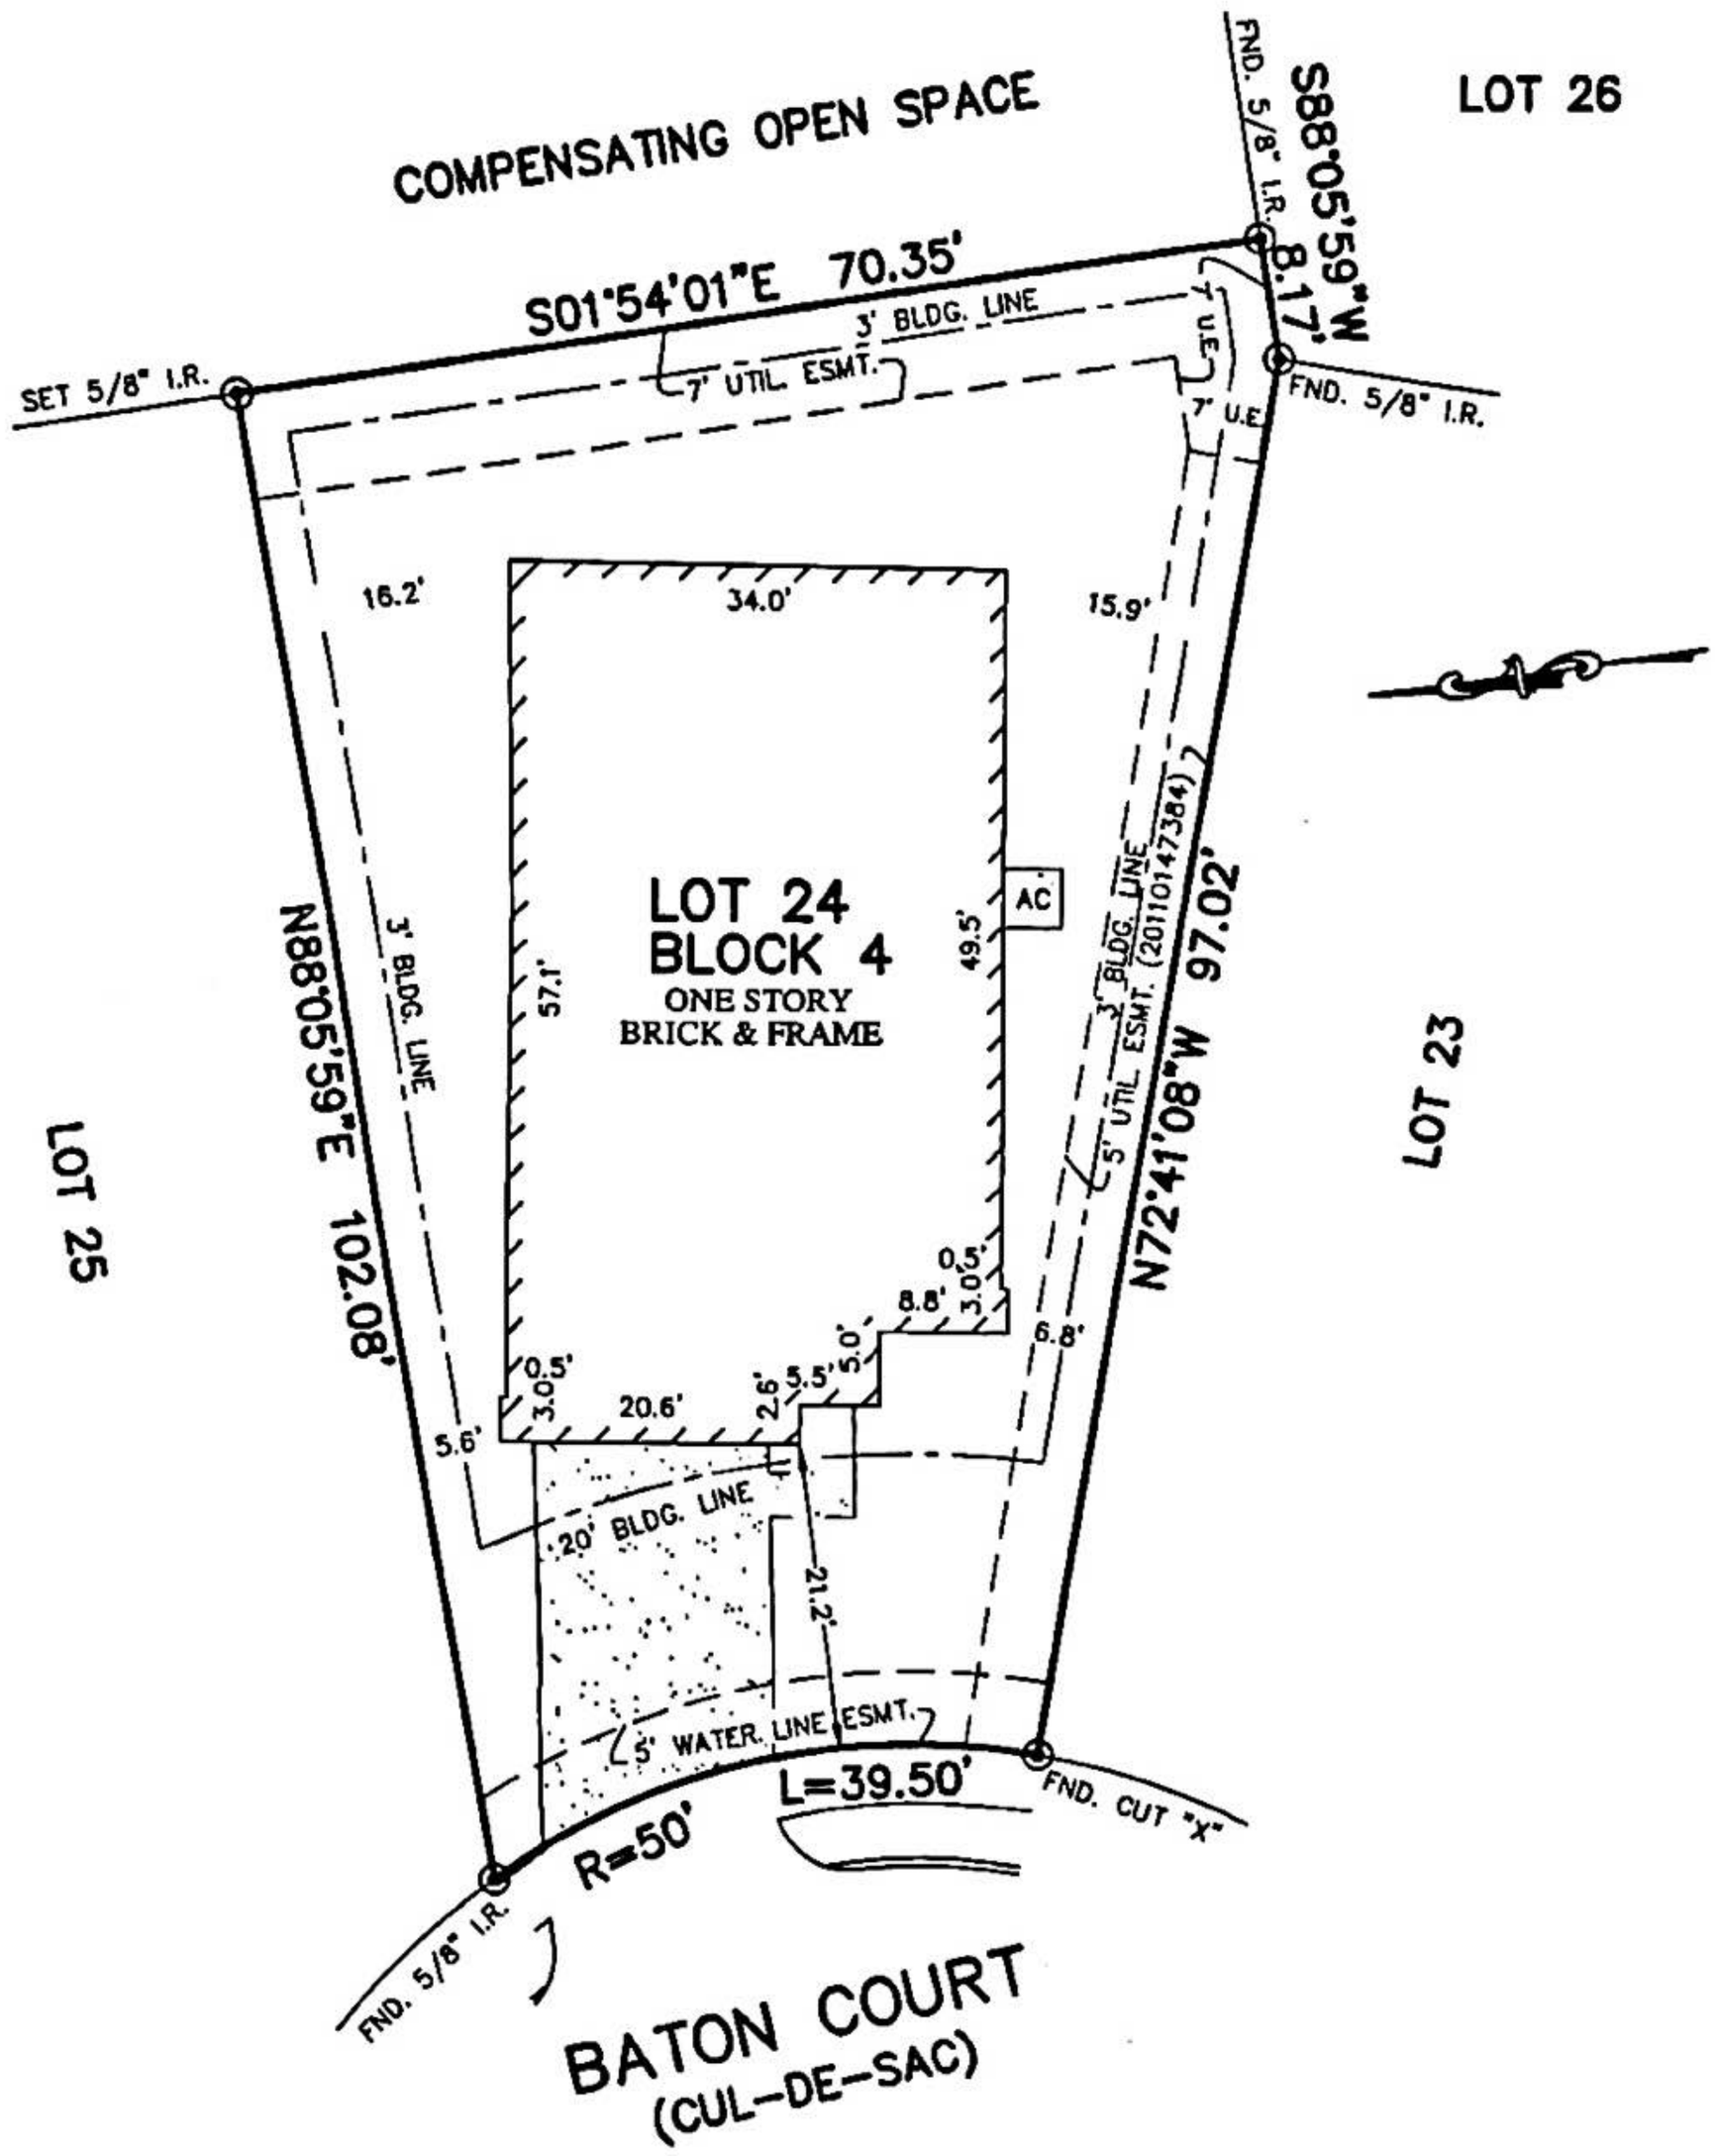

NOTES:

1. ALL BEARINGS SHOWN HEREON ARE BASED ON THE RECORDED PLAT.
2. SUBJECT TO APPLICABLE RESTRICTIVE COVENANTS LISTED IN ITEM No. 1, SCHEDULE "B" OF TITLE COMMITMENT ISSUED BY WFG NATIONAL TITLE INSURANCE Co. UNDER G.F. No. PT1540620.
3. AGREEMENT WITH CENTERPOINT ENERGY HOUSTON PER C.F. No. 20110120362 AND 20130323914.
4. BLDG. LINE (3' SIDES/REAR) PER C.F. No. 20130626348.

PLAT OF SURVEY

SCALE: 1" = 20'

FLOOD MAP:
THIS PROPERTY LIES IN ZONE "X"
AS DEPICTED ON COMMUNITY PANEL
No. 48201 C 0460 M, DATED: 10-16-2013

"THIS INFORMATION IS BASED ON GRAPHIC PLOTTING. WE DO NOT ASSUME RESPONSIBILITY FOR EXACT DETERMINATION"

© 2015, ALLPOINTS SERVICES, CORP., All Rights Reserved. This original work is protected under copyrights laws, Title 17 U.S. Code Sections 101 & 102. All violators will be prosecuted to the extent of the law. This survey is being provided solely for the use of the recipients and no license has been created, express or implied, to copy the survey except as is necessary in conjunction with the original transaction.

FOR: JOHN REYES JR.
ADDRESS: 18710 BATON COURT
ALLPOINTS JOB #: LL103095 AF
G.F.: (PT1540620)

ALLPOINTS SERVICES CORP
PHONE: 713-468-7707
T.B.P.L.S. #10122600

LOT 24, BLOCK 4,
REMINGTON CREEK RANCH, SECTION 2,
FILM CODE NO. 637108, MAP RECORDS,
HARRIS COUNTY, TEXAS

I HEREBY CERTIFY THAT THIS PLAT REPRESENTS THE RESULTS OF A SURVEY MADE ON THE GROUND, ON THE 15TH DAY OF DECEMBER, 2015.

STATE OF TEXAS
REGISTERED
STEVEN P. BRISTER
4448
PROFESSIONAL
LAND SURVEYOR

ALLPOINTS SERVICES CORP. COMMERCIAL/BUILDER DIVISION 1515 WITTE ROAD HOUSTON, TEXAS 77080