T. J. (TOMMY) QUALTROUGH
SURVEYING AND DRAFTING COMPANY

PHONE - CA 3-2511
P. O. BOX 652
HOUSTON, TEXAS 77001

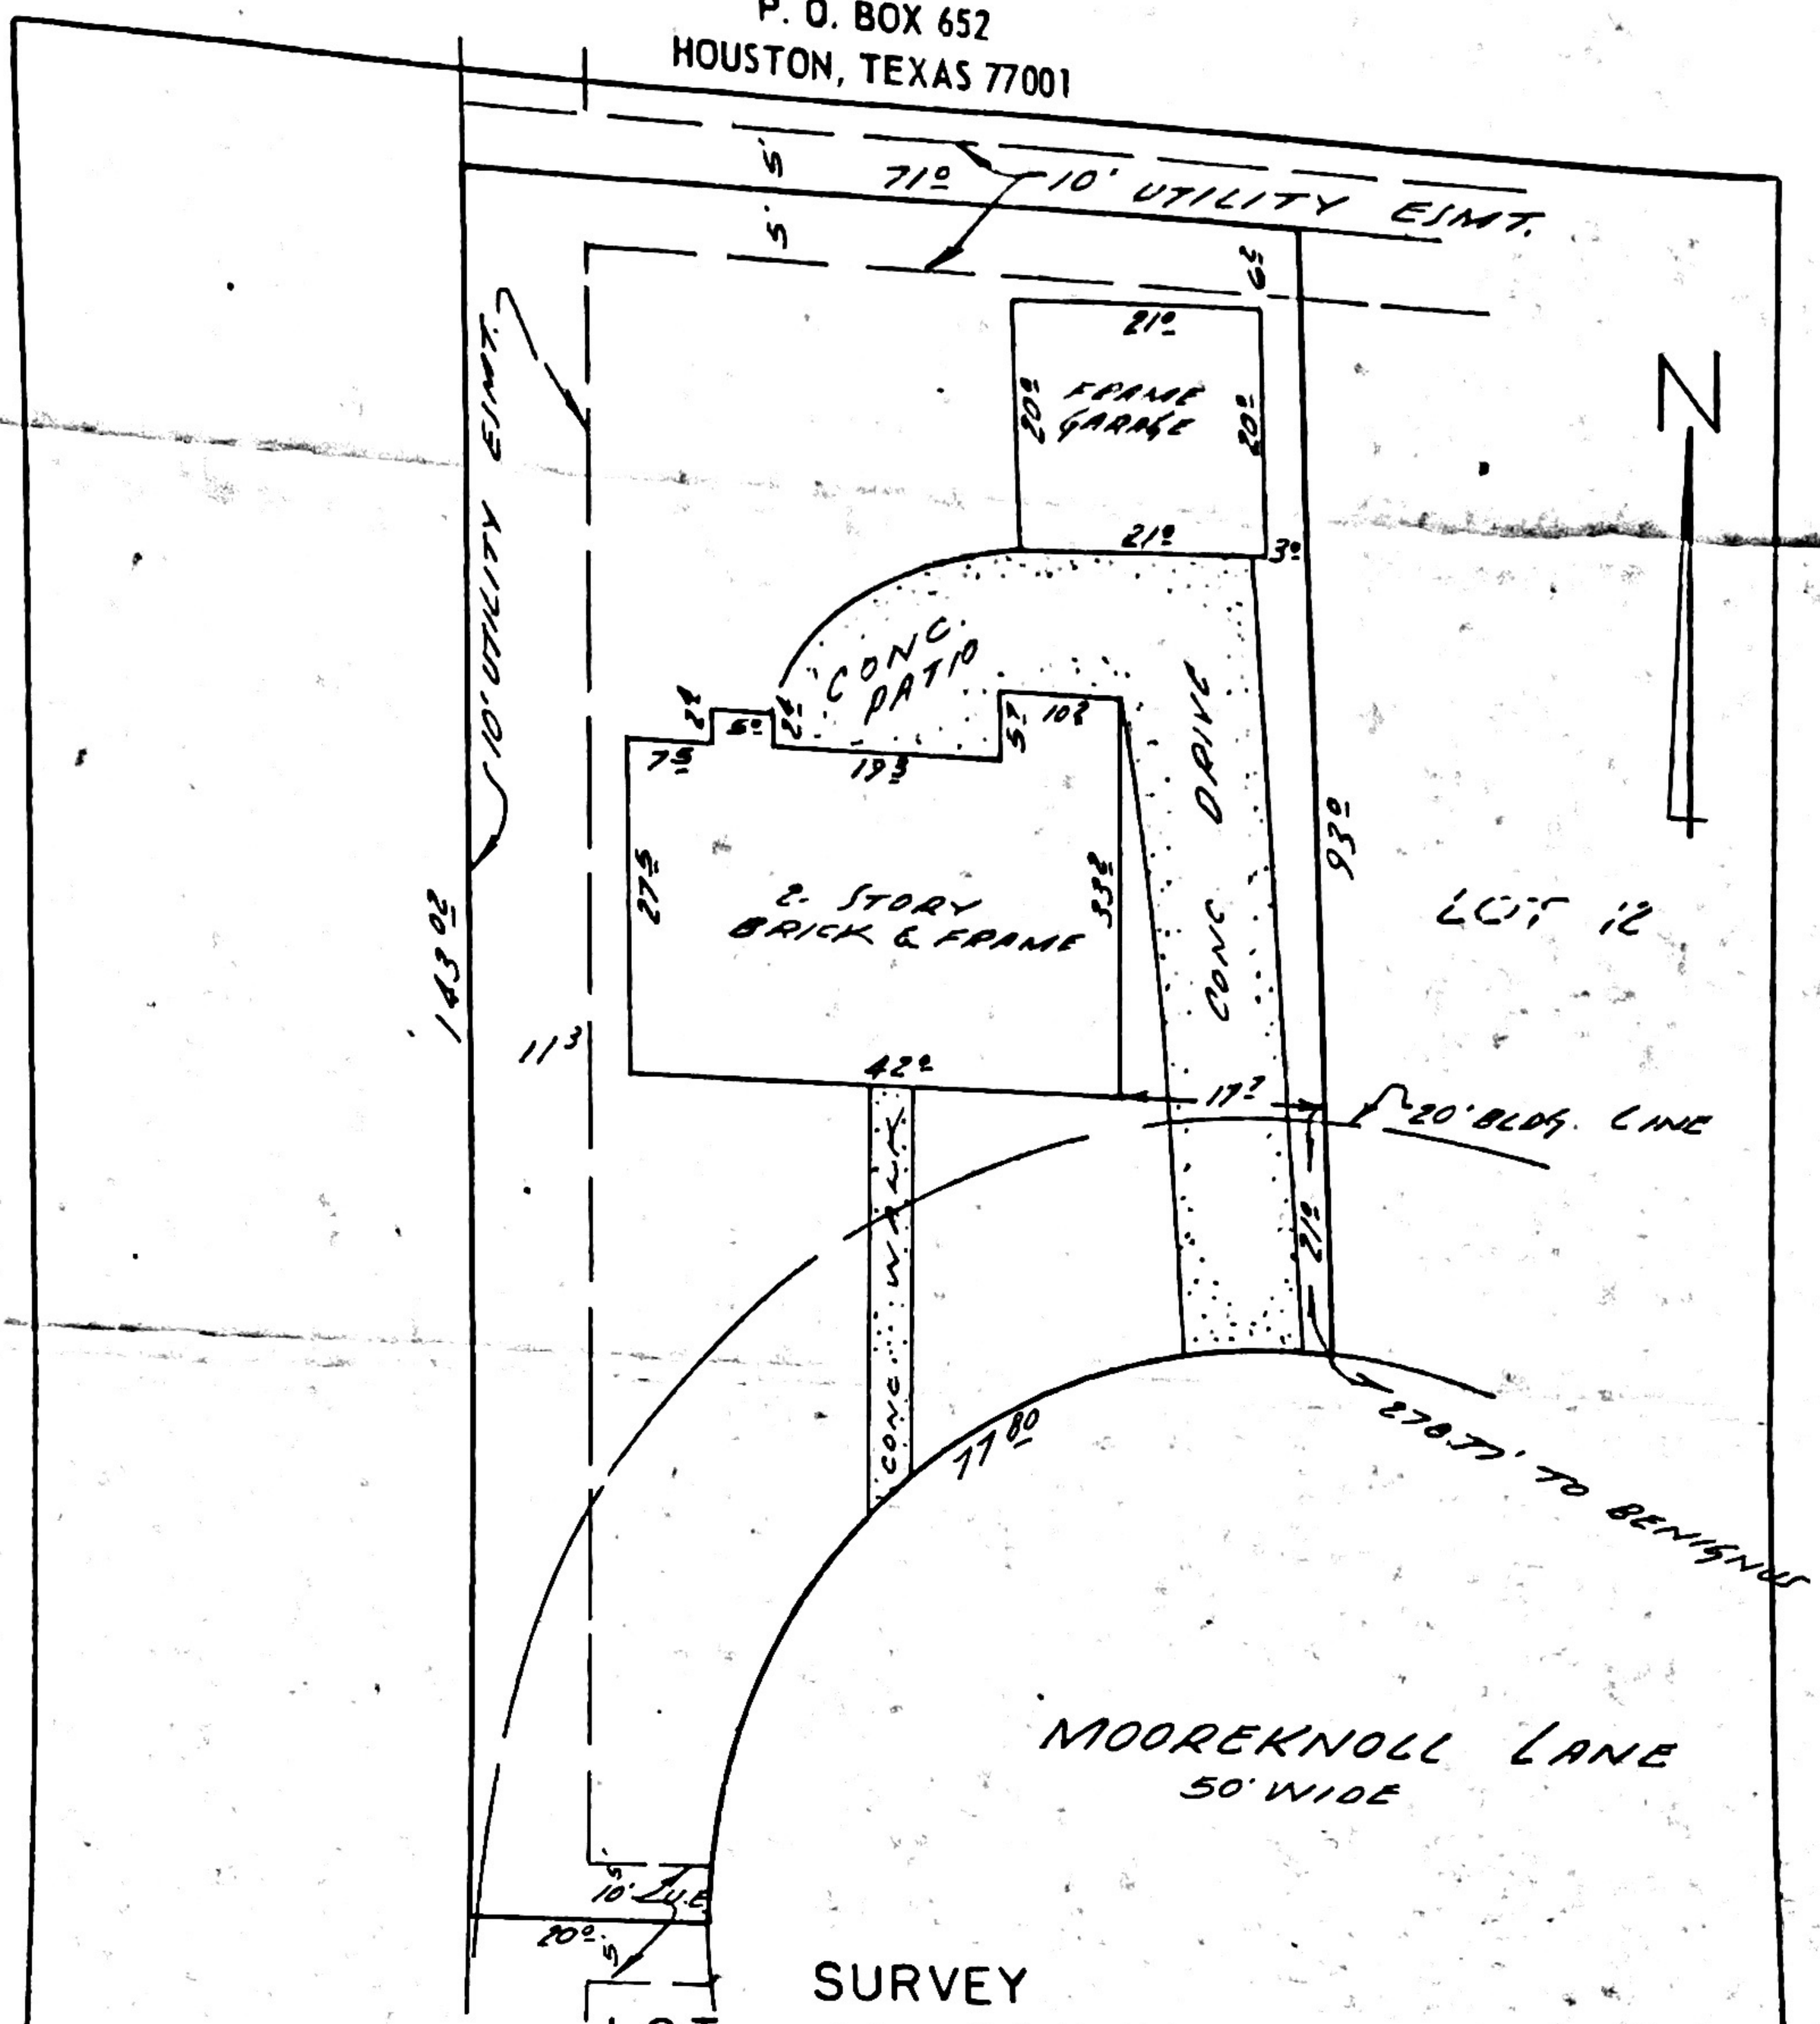

TO ALL PARTIES INTERESTED IN TITLE TO PREMISES SURVEYED:

I CERTIFY THAT THIS PLAT OF A LOT KNOWN AS 12518 MOOREKNOLL LN THE PROPERTY OF SHOWING ALL THE IMPROVEMENTS AS SURVEYED BY ME ON THE GROUND 4-12-69 BEING LOT 11, BLK. 4 OF MEMORIAL MEADOWS, A SUBDIVISION IN THE CITY OF HOUSTON, CORRECT MAP OF WHICH IS RECORDED IN VOLUME 85 PAGE 64 OF THE MAP RECORDS OF HARRIS COUNTY, TEXAS. THERE ARE NO ENCROACHMENTS ON THIS PROPERTY AT THE TIME OF THIS SURVEY - AND ALL IMPROVEMENTS ARE WITHIN THE BOUNDARIES OF THIS PROPERTY.

CORNER STAKES NOT SET AT THE TIME OF THIS SURVEY

FIELD BOOK: B.E
PAGE:
REFERENCE: 11045

STATE OF TEXAS
T. J. QUALTROUGH
1147
REGISTERED PUBLIC SURVEYOR

T. J. QUALTROUGH REG. PUBLIC SURVEYOR NO. 1147