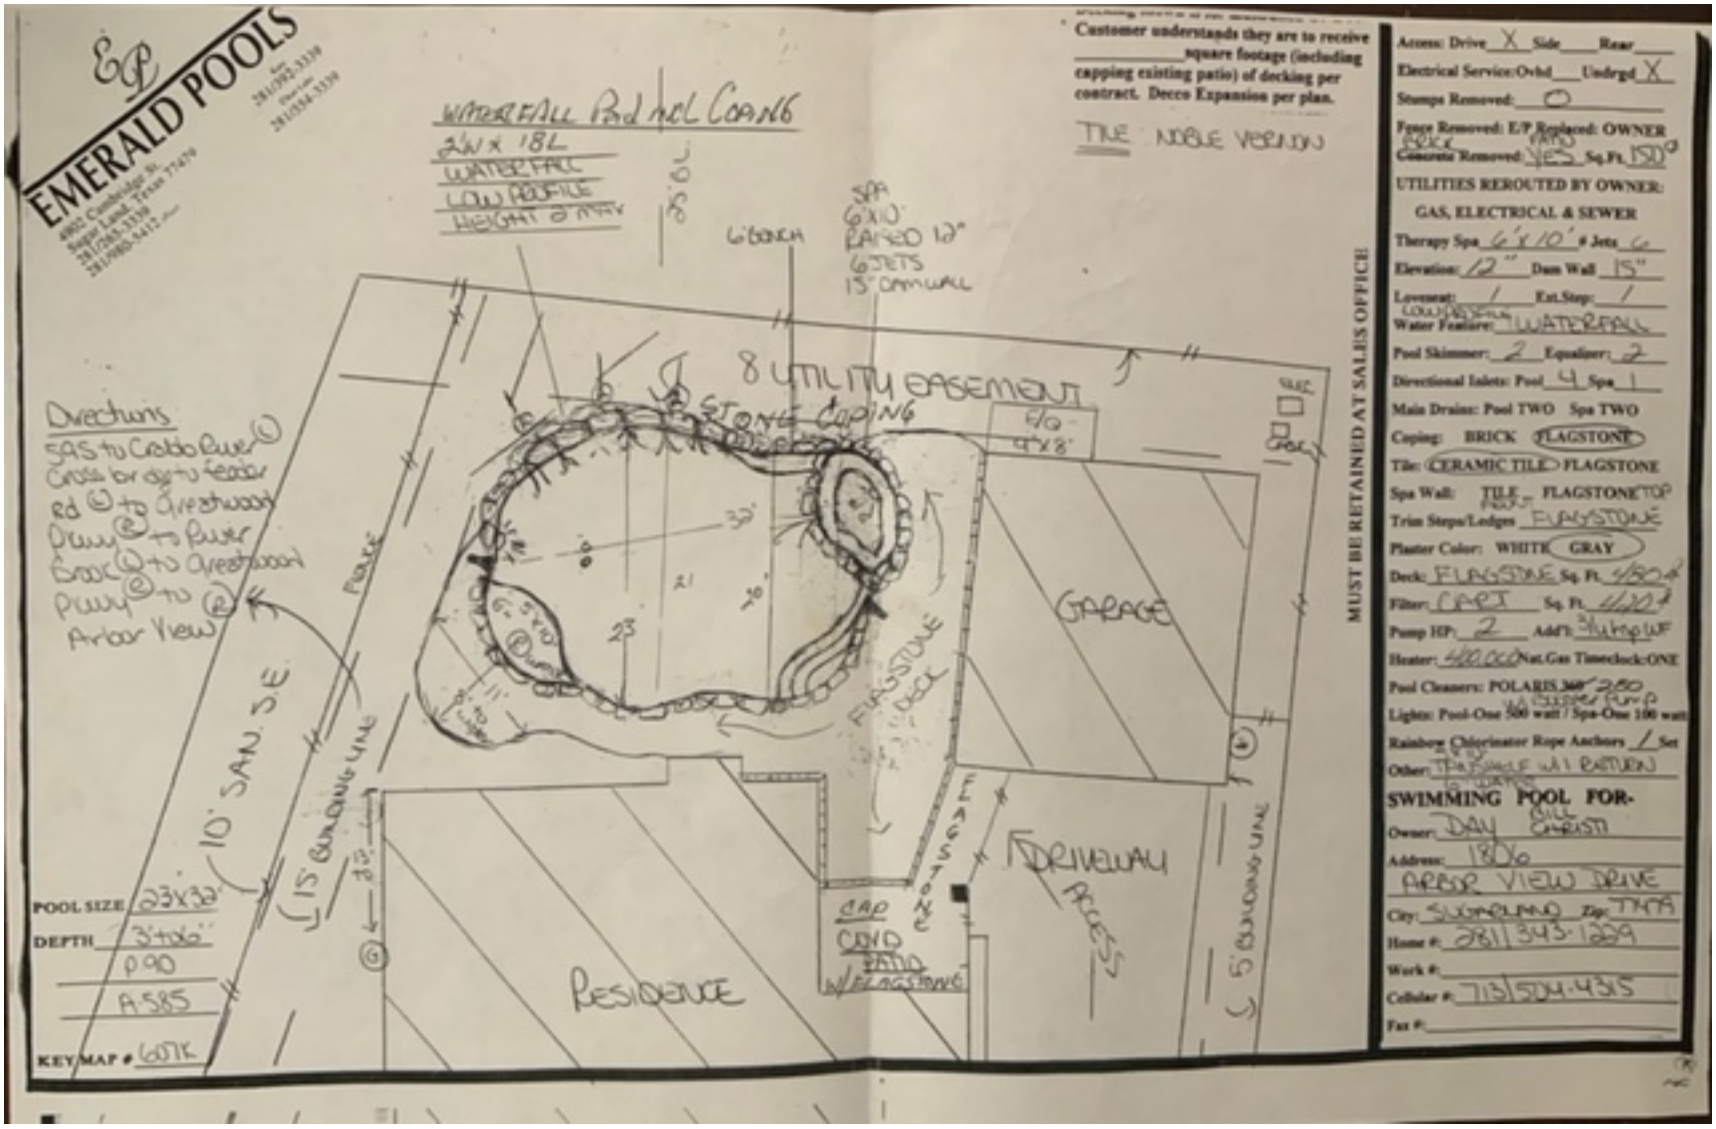
EMERALD POOLS
WATERFALL Rd hdl Coping
2'W x 18L
WATERFALL
LOW PROFILE
HEIGHT OF ARMY
6'6" SPA
SPA 6'x10' RAISED 12" 6 JETS 15" CANTILEVER
8' UTILITY EASEMENT
STONE COPING
Directions
SAS to Cobblestone ©
Cross or dg to Cedar Rd ©
to Arrestwood Pkwy ©
to River Brook ©
to Arrestwood Pkwy ©
to Arbor View
10' SAN. S.E.
15' BUILDING LINE
POOL
GARAGE
FLAGSTONE DECK
DRIVEWAY ACCESS
5' BUILDING LINE
CAP CONC PATIO W/FLAGSTONE
RESIDENCE
POOL SIZE 23'x32'
DEPTH 3'+to6'
P90
A585
KEY MAP # 607K
Customer understands they are to receive _____ square footage (including capping existing patio) of decking per contract. Deco Expansion per plan.
TILE NOBLE VERSION
MUST BE RETAINED AT SALES OFFICE
Access: Drive X Side ___ Rear ___
Electrical Service: Ovhd ___ Undrgd X
Stumps Removed: 0
Fence Removed: E/P Replaced: OWNER
Concrete Removed: YES Sq.Ft. 150
UTILITIES REROUTED BY OWNER:
GAS, ELECTRICAL & SEWER
Therapy Spa 6'x10' # Jets 6
Elevation: 12" Dam Wall 15"
Loveseat: / Ext.Step: /
Water Feature: WATERFALL
Pool Skimmer: 2 Equalizer: 2
Directional Inlets: Pool 4 Spa 1
Main Drains: Pool TWO Spa TWO
Coping: BRICK FLAGSTONE
Tile: CERAMIC TILE FLAGSTONE
Spa Wall: TILE FACE FLAGSTONE TOP
Trim Steps/Ledges FLAGSTONE
Plaster Color: WHITE GRAY
Deck: FLAGSTONE Sq. Ft. 1480
Filter: CART Sq. Ft. 1120
Pump HP: 2 Add'l 3/4 HP WF
Heater: 400,000 Nat.Gas Timeclock: ONE
Pool Cleaners: POLARIS 360 280
Lights: Pool-One 500 watt / Spa-One 100 watt
Rainbow Chlorinator Rope Anchors / Set
Other: TRIANGLE W/1 PATTERN
SWIMMING POOL FOR-
Owner: DAY
Address: 1806
ARBOR VIEW DRIVE
City: SUGARLAND Zip: 77479
Home #: 281 343-1259
Work #:
Cellular #: 713 504-4315
Fax #: