SHADOW VALLEY DRIVE

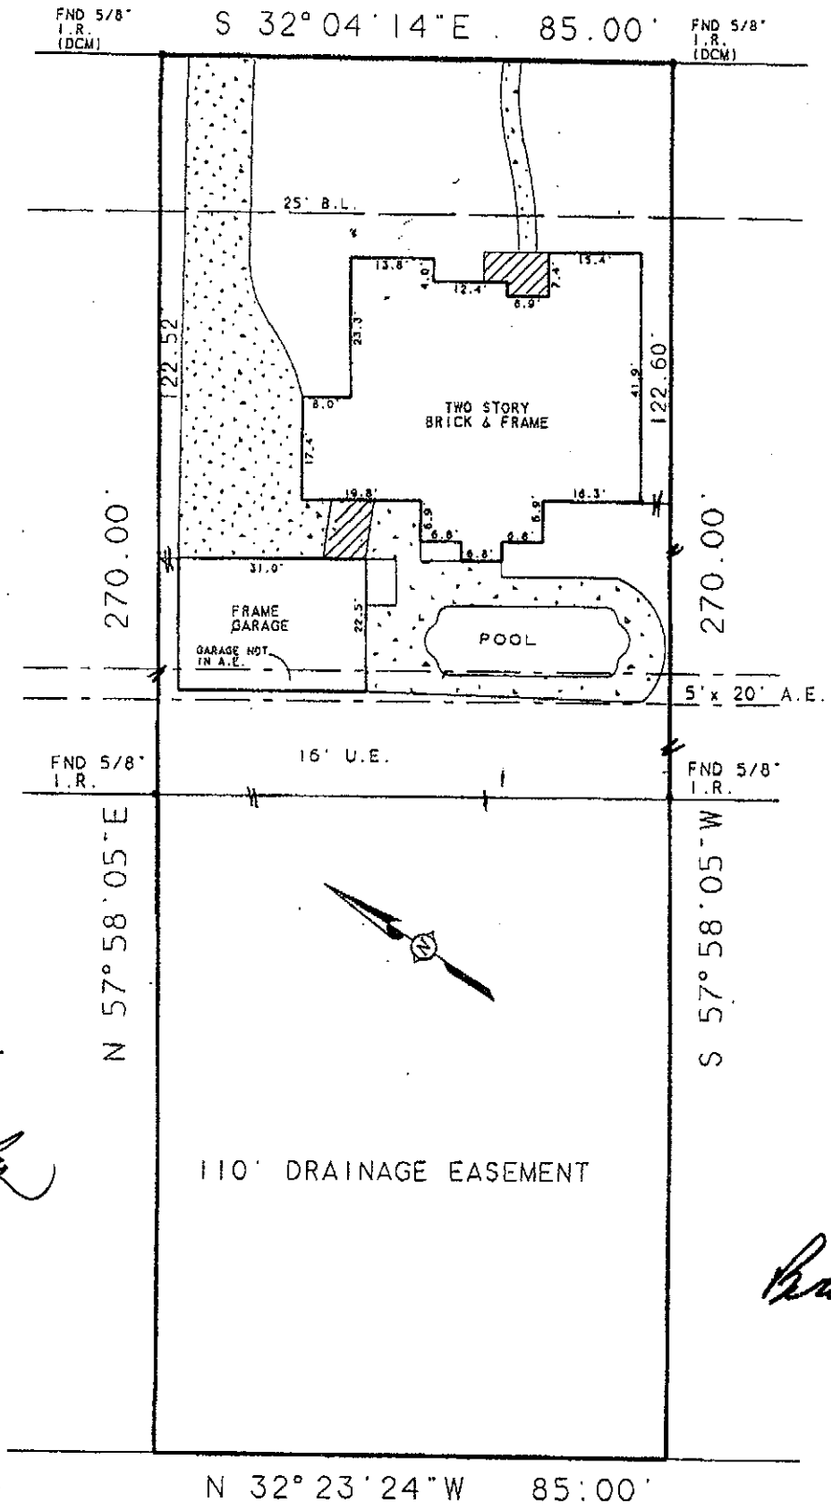

Bruce A Middleton 5/1/15

Hope Middleton 5/1/15

Bruce A Middleton

Bearings based on subdivision plat.
Abstracting furnished by title co.

FLOOD PLAIN INFORMATION:
ZONE: "X"
PANEL NO. 48201C-0245J
DATE 11-6-96
G.F. NO.: 201-131336
JOB NO.: 99153008
SCALE: 1" = 20'

Purchaser BRUCE A. MIDDLETON & HOPE W. MIDDLETON
Address 18103 SHADOW VALLEY DRIVE SPRING, TEXAS 77379
Lot 18 Block 30 Sec. 4
Survey
Area
Subd PARTIAL REPLAT OF MEMORIAL NORTHWEST
Vol. 225 Page 85 M.R. HARRIS COUNTY, TEXAS

To FIRST AMERICAN TITLE COMPANY.

STATE OF TEXAS REGISTERED Robert A. LaPlant, Jr. 5234 PROFESSIONAL LAND SURVEYOR

The undersigned does hereby certify that this survey was this day made, on the ground of the property, legally described hereon and correct; and that there are no discrepancies, conflicts, shortages in area, boundary line conflicts, visible encroachments, overlapping of improvements, easements or apparent rights-of-way, except as shown hereon, and said property has access to and from dedicated roadway, except as shown hereon.

Dated this 9th day of AUGUST 19 99

ROBERT A LaPLANT SURVEYORS, INC.
3724 FM 1960 WEST #115 HOUSTON, TEXAS 77068
(281) 440-8890 FAX 440-8510

D.L.Z.