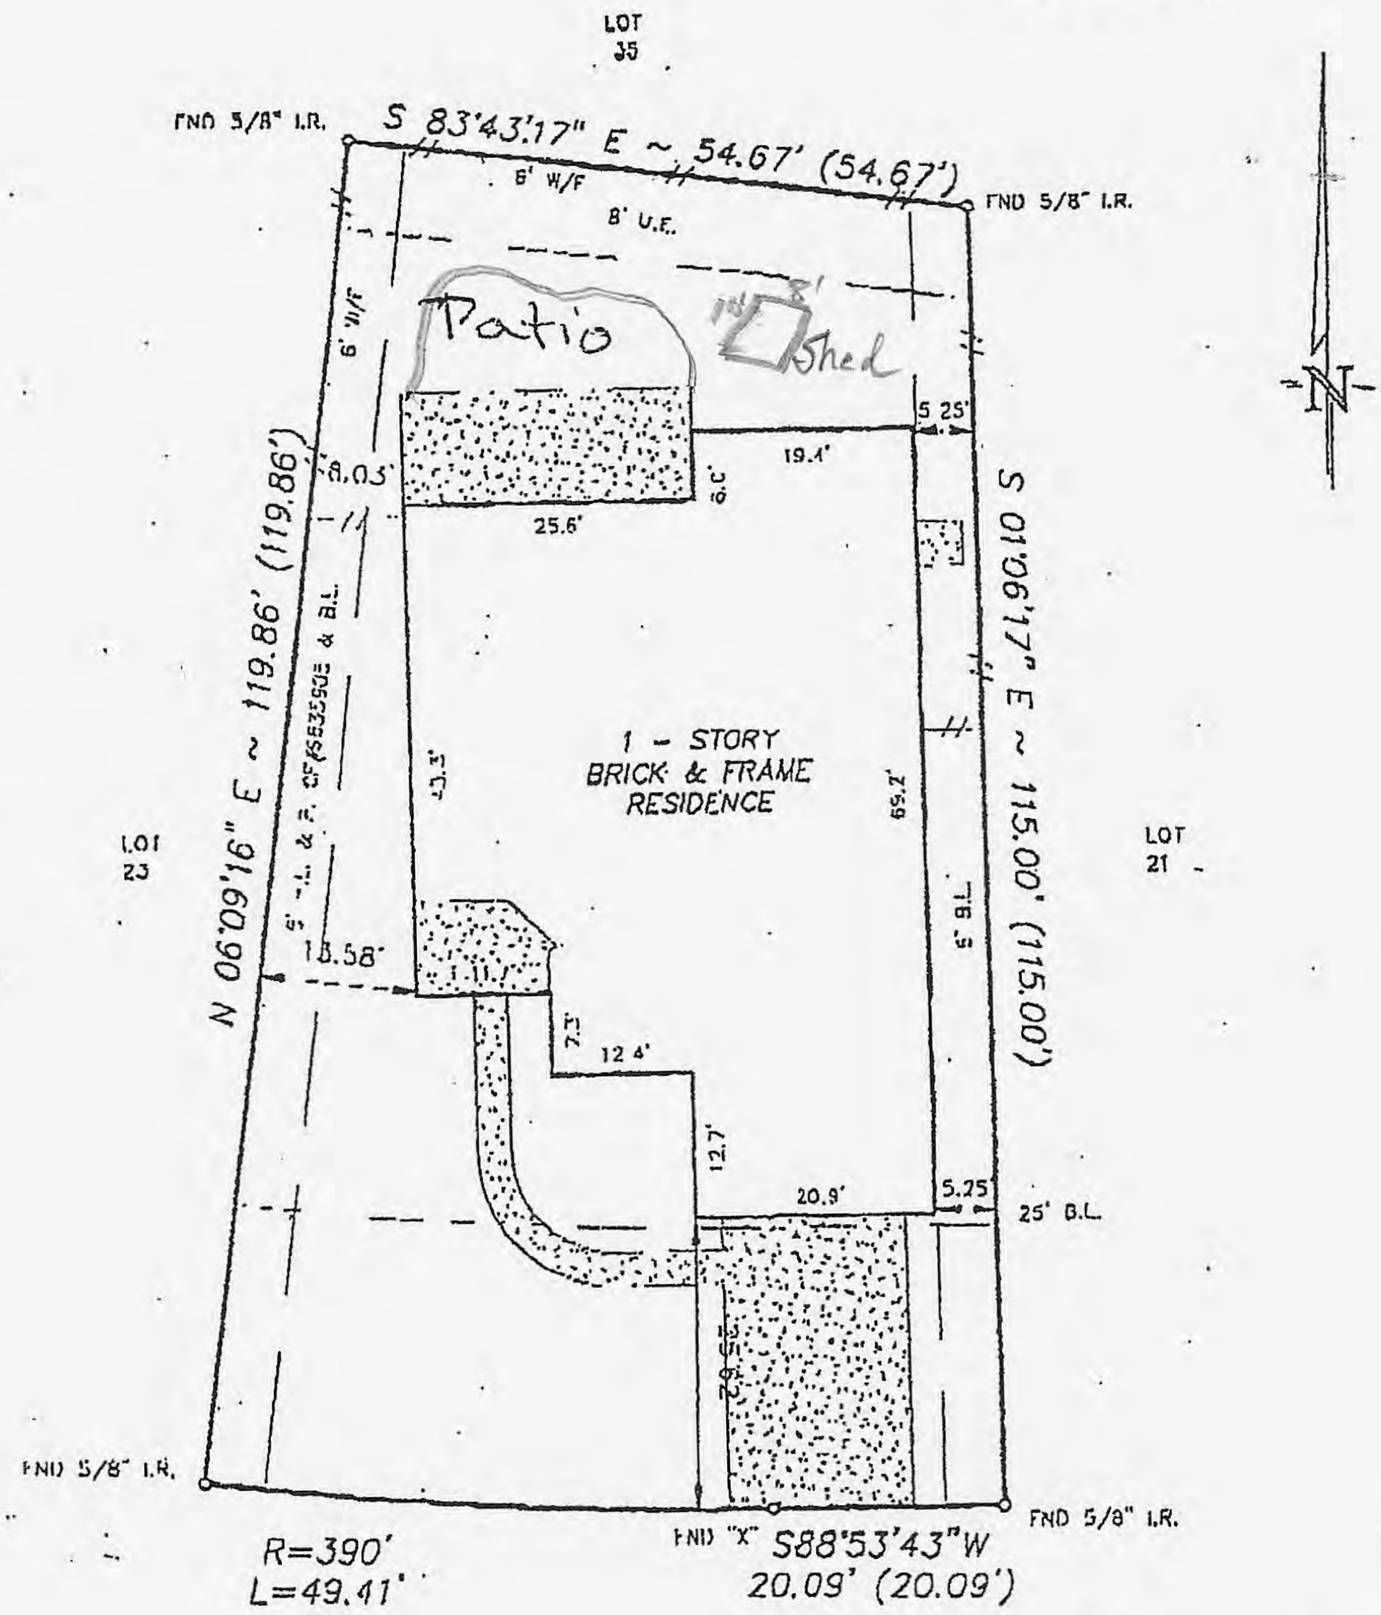

2402 STANDING OAK LANE

x Christopher T. Bronsell

x Amanda J. Bronsell

NOTE:
1. Distances shown in parentheses were measured on the ground.
2. The following flood information was from a F.E.M.A. Map. We are not responsible for its accuracy

COMMUNITY # 480228 PANEL # 0250 J

DATE OF REVISION 1/3/97
(OUTSIDE OF 100 YEAR FLOOD PLAIN)

NOTE:
Oil, gas & other mineral rights per Title Commitment.
Non-exclusive esmt. under C.F.No.9066249 of O.R.F.B.C.T.

SCALE : 1"=20'

F:\FINALS\PLZ20201

Surveyed for RYLAND HOMES on 4/22/99

Showing Lot 22 Block 2 of PECAN LAKES

Section 1 in FORT BEND County Texas according to the Map or Plat

recorded in Slide No. 1595/B&1595/A of the PLAT records of FORT BEND County.

I hereby certify that this survey was made on the ground under my supervision and that it correctly represents the facts found at the time of the survey. There were no encroachments apparent on the ground except as shown hereon.

REVISIONS	
7/16/99	FINAL

W.O. No. 46444,48108

G.F. No. 993324

Buyer: BILLIE W. HUGHES and wife, BETTY M. HUGHES

Mortgage Co.: RYLAND MORTGAGE COMPANY

Title Company: CORNERSTONE TITLE COMPANY

STATE OF TEXAS REGISTERED THOMAS H. EIKEL 2971 PROFESSIONAL LAND SURVEYOR

Hoffman Land Surveying, Ltd.,LLP
5245 LANGFIELD ROAD - HOUSTON, TEXAS 77040 - (713)939-9100