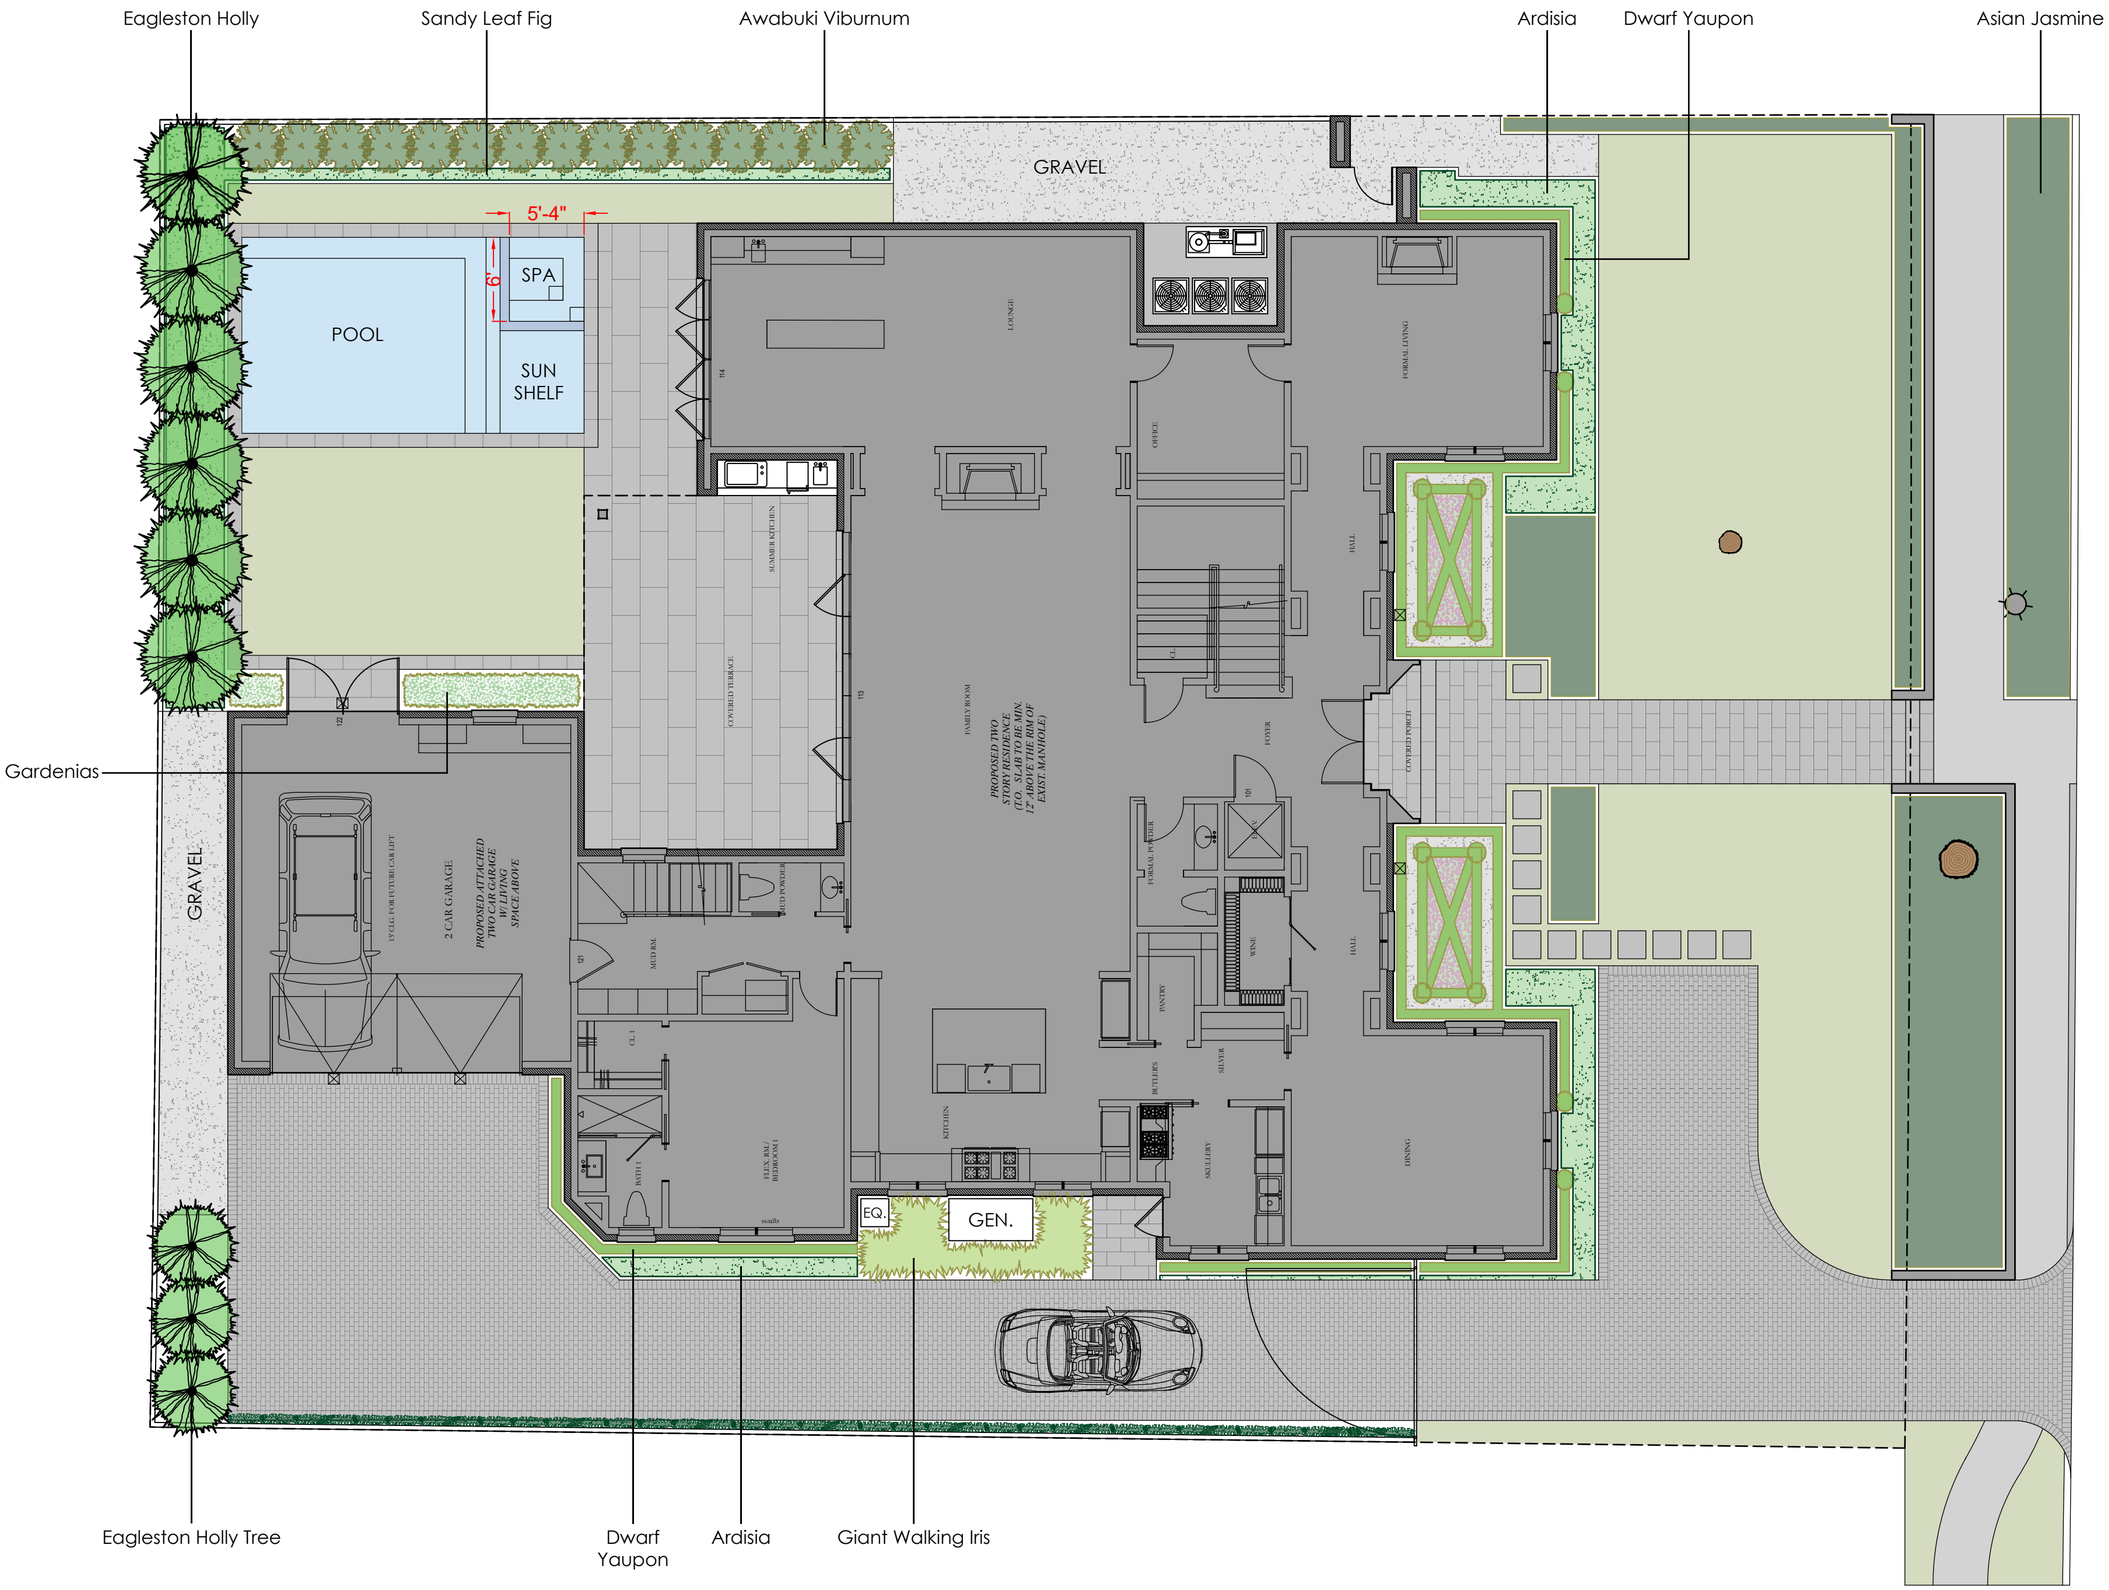


Gregory/Henry Landscapes
www.gregoryhenrylandscapes.com

3618 Locke Lane

1/8" = 1'

0 2' 8' 16'

Date: 10/12/2022