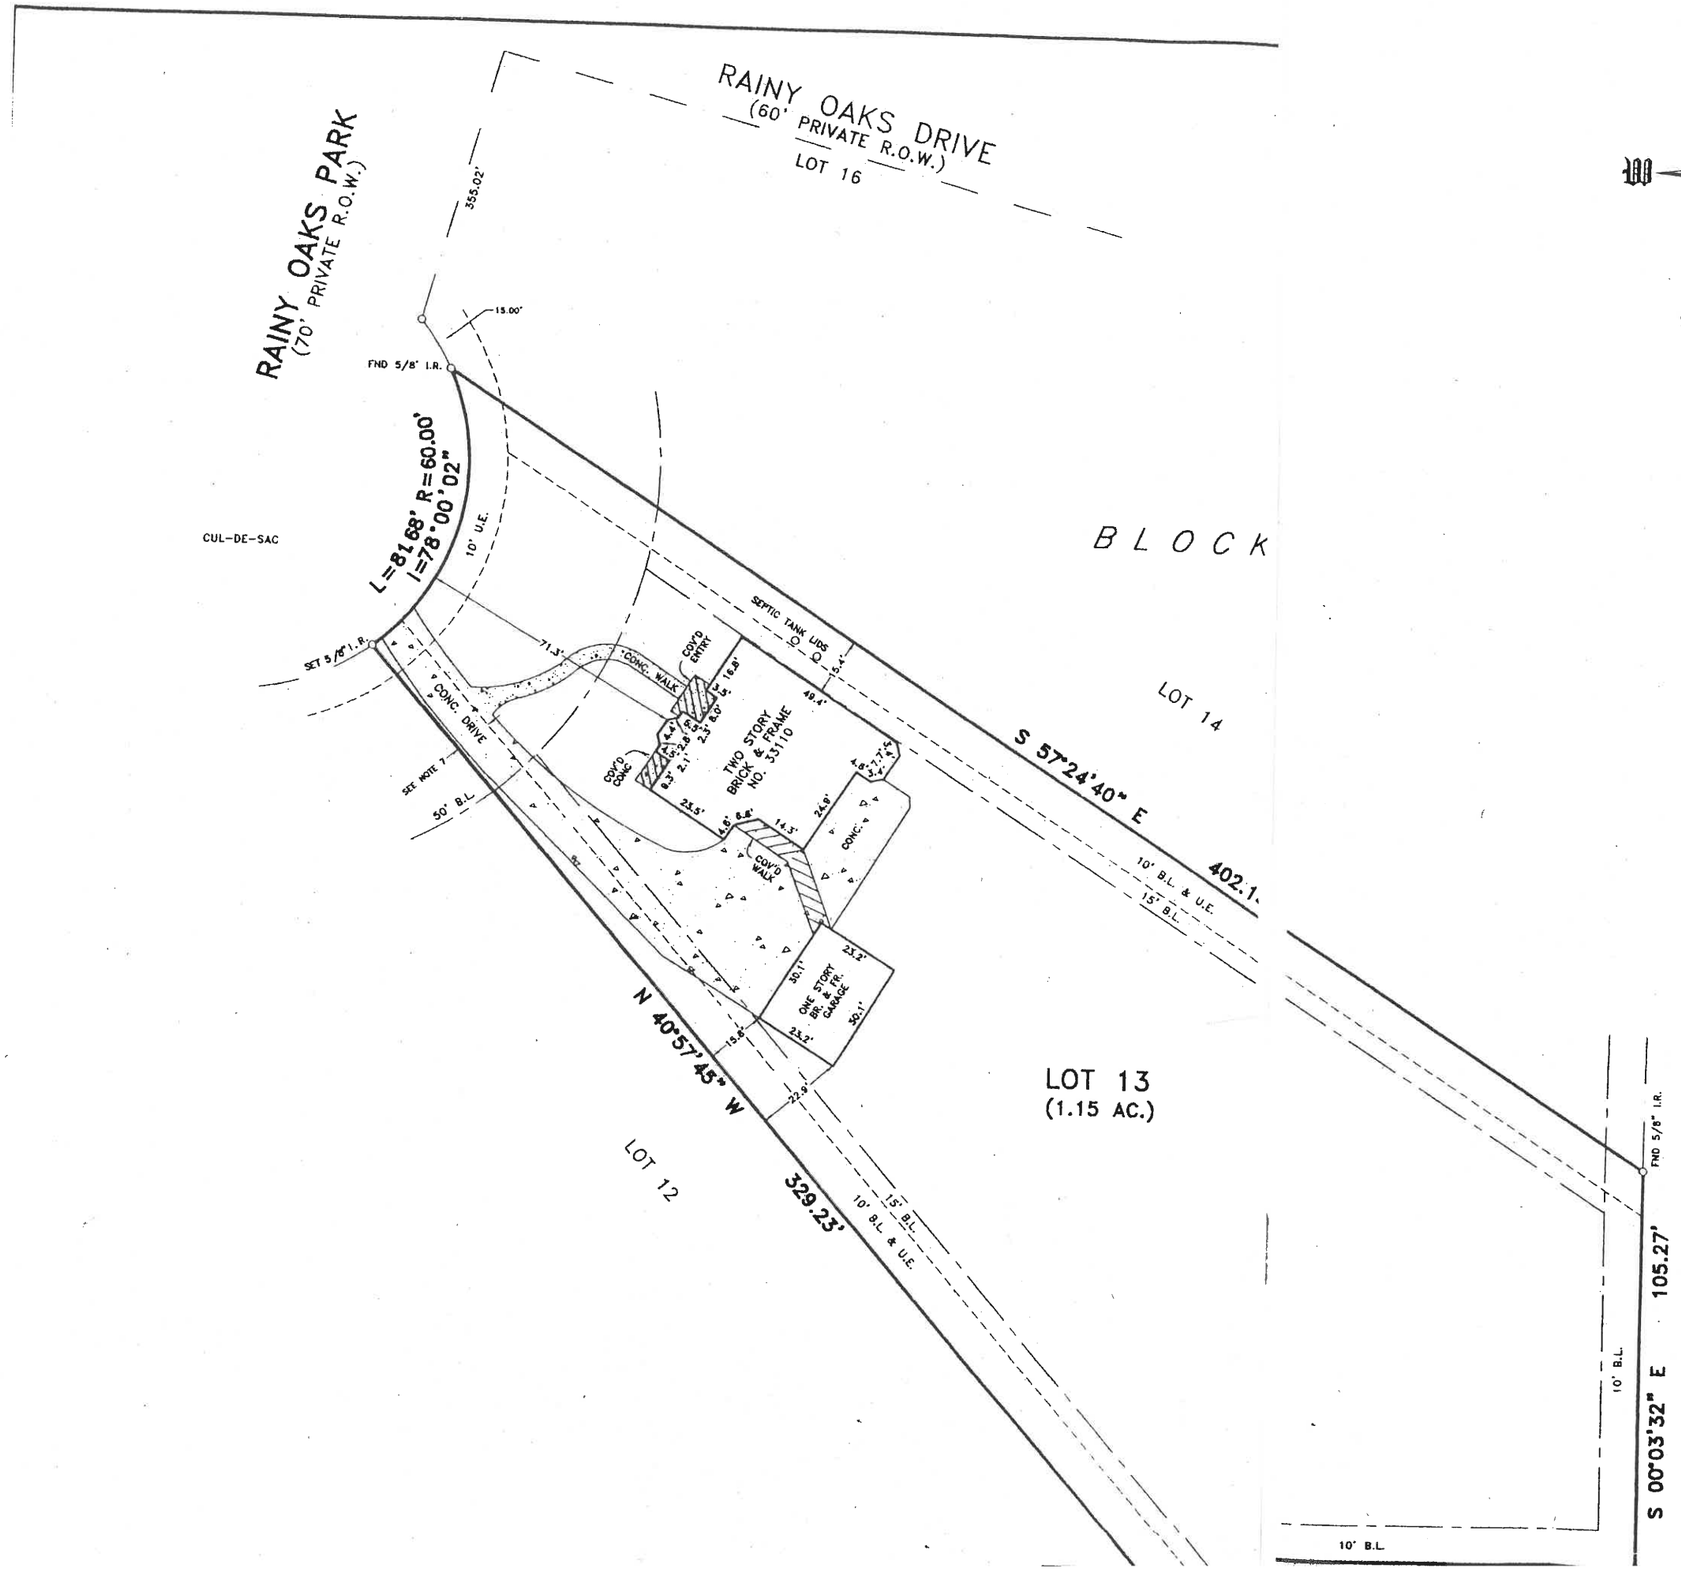

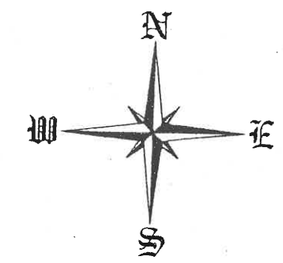

SCALE: 1"=30'

SURVEY OF
LOT 13
BLOCK 5
SECTION 2
THOUSAND OAKS
CABINET N, SHEET 180, M.C.M.R.
MONTGOMERY COUNTY, TEXAS

X _____

X _____

I, MIKE KURKOWSKI , A REGISTERED PROFESSIONAL LAND SURVEYOR IN THE STATE OF TEXAS, DO HEREBY CERTIFY THAT THIS SURVEY UNDER MY SUPERVISION WAS THIS DAY MADE ON THE GROUND AND THAT THIS PLAT CORRECTLY REPRESENTS THE PROPERTY LEGALLY DESCRIBED HEREON (OR ON ATTACHED SHEET). THAT THE FACTS FOUND AT THE TIME OF THIS SURVEY SHOW THE IMPROVEMENTS AND THAT THERE ARE NO VISIBLE ENCROACHMENTS APPARENT ON THE GROUND, EXCEPT AS SHOWN, TO THE BEST OF MY KNOWLEDGE.

STATE OF TEXAS
REGISTERED
MIKE KURKOWSKI
5101
PROFESSIONAL
LAND SURVEYOR