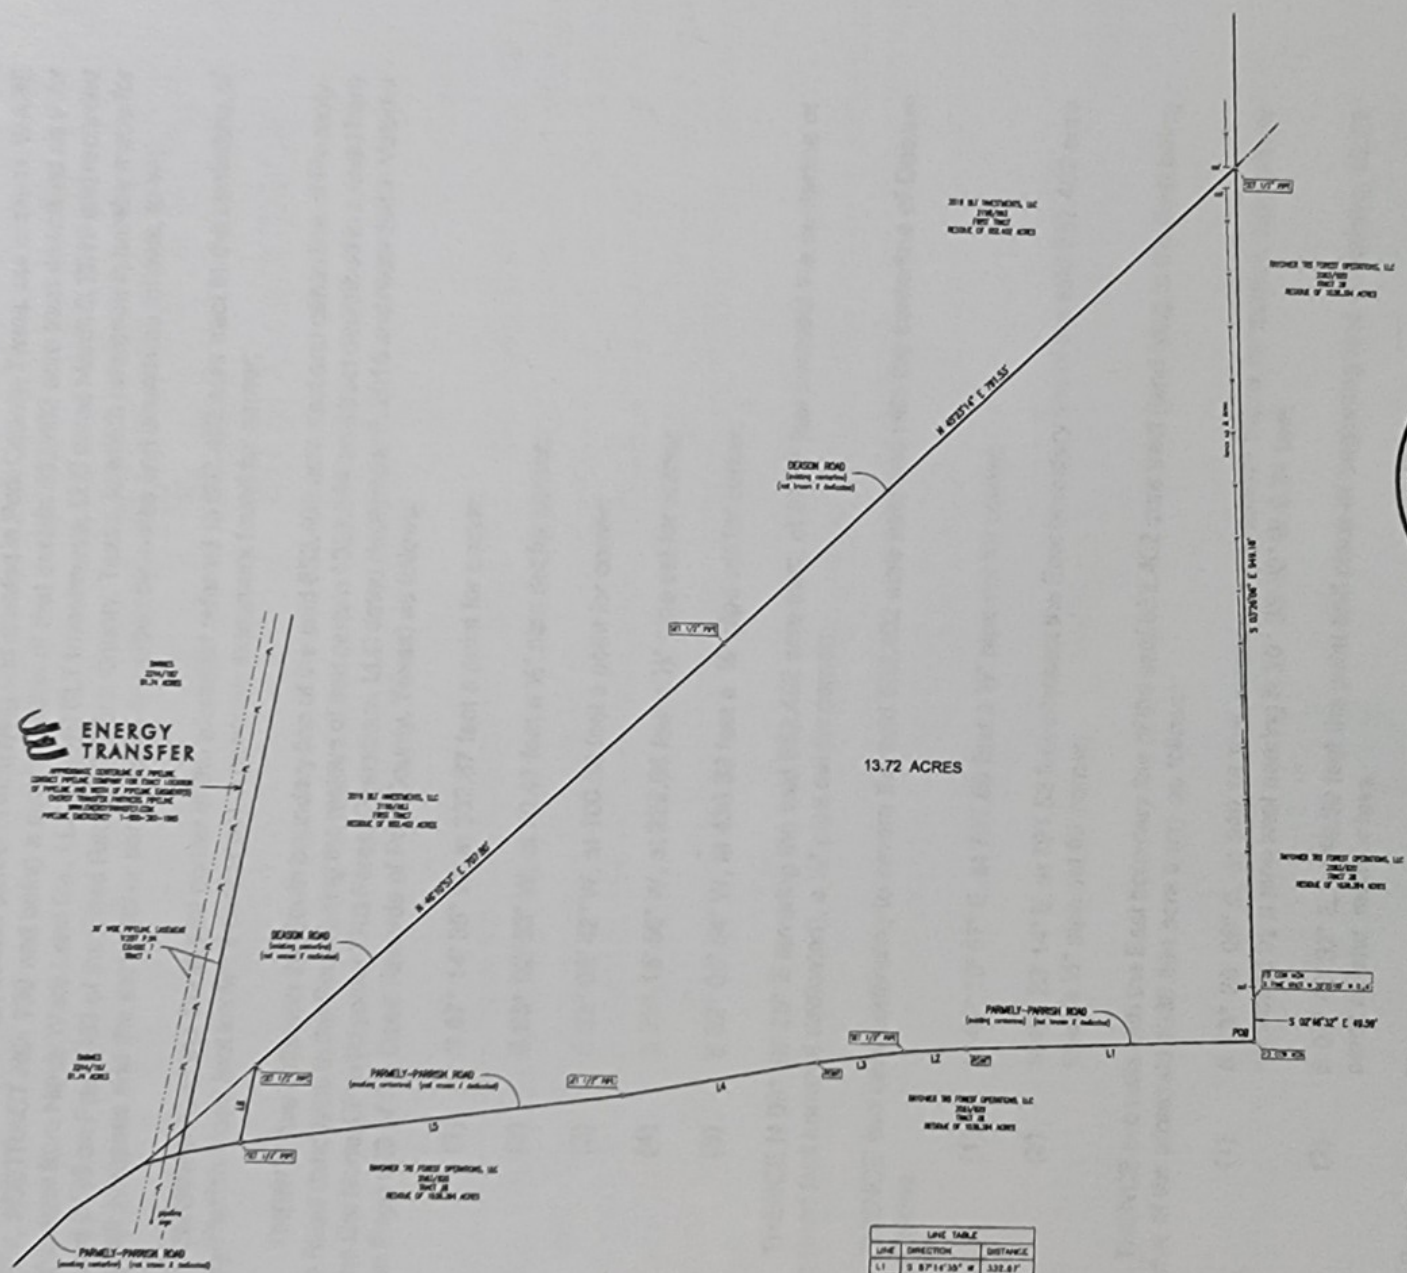

LINE TABLE		
LINE	DIRECTION	DISTANCE
L1	S 87°14'35" W	332.67'
L2	S 86°02'53" W	70.47'
L3	S 82°08'42" W	100.56'
L4	S 79°15'56" W	222.96'
L5	S 82°06'54" W	430.39'
L6	N 09°18'35" E	87.37'

EVERETT GRIFFITH, JR. & ASSOCIATES, INC.
Engineering and Surveying

R.F. (Rick) Freeman (Signature in blue ink)
Registered Professional Land Surveyor No. 4202
Texas Surveying Firm No. 10029100
408 North Third Street
Lufkin, Texas 75901
(936) 634-5528
July 30, 2020

STATE OF TEXAS REGISTERED R.F. FREEMAN 4202 PROFESSIONAL LAND SURVEYOR

SEE ATTACHED FIELDNOTES

ENGINEERS - SURVEYORS
Everett Griffith, Jr. & Associates Inc.
408 NORTH THIRD STREET
LUFKIN, TEXAS, 75901
936-634-5528
TEXAS ENGINEERING FIRM NO. F-1158
TEXAS SURVEYING FIRM NO. 10029100

NOAH MANUEL LOPEZ
2019 BLT INVESTMENTS, LLC
13.72 ACRE TRACT
H. WARE SURVEY, ABSTRACT NO. 739
POLK COUNTY, TEXAS

Drawn By:		Calculated By:		Scale:	1"=100'
Designed By:		Checked By:		Job. No.	
Surveyed By:		Save Date:	8-4-20	Fieldbook No:	
				Save Name:	

Drawing No.

Sheet 1 of 1