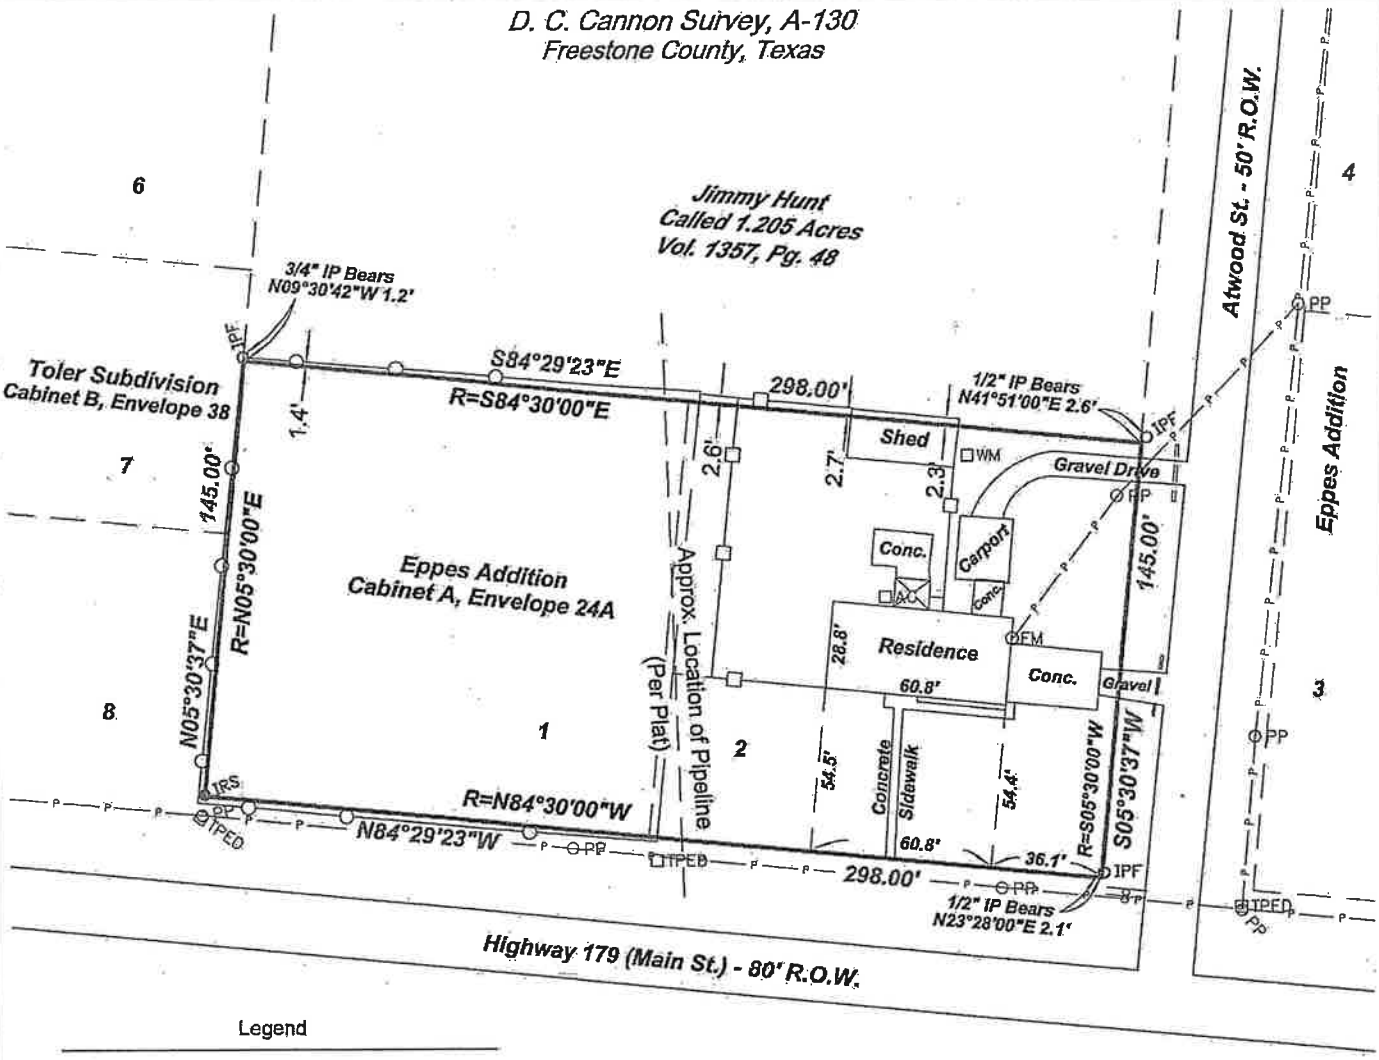

Legend

IRS	Set 1/2" Iron Rod
IPF	Found Iron Pipe
	Chainlink Fence
	Wood Fence
P P P	Electric Line
PP	Power Pole
AC	Air Conditioner
OEM	Electric Meter
	Sign
TPED	Telephone Pedestal
WM	Water Meter
R=	Record Measurement

Address

1421 Main St.
Teague, TX 75860

Scale: 1" = 60'

I, Kirk Raymond, RPLS 4957, certify that this survey represents the results of an on the ground survey made by me or under my supervision during November 2014.

Kirk Raymond, R.P.L.S. 4957

STATE OF TEXAS
REGISTERED
KIRK RAYMOND
4957
PROFESSIONAL
LAND SURVEYOR

Title information was not provided at the time of survey

RAYMOND SURVEY & MAPPING
202 W. Brazos Street, Groesbeck, Texas 76642
rpls@embarqmail.com 254-729-5750

Drawn By: mp	Survey Plat of Lots 1 and 2 in the Eppes Addition to the City of Teague, D.C. Cannon Survey, A-130, Freestone County, Texas.
Chk'd By: kr	
Date: 12-05-2014	
Job No. 643025/14-8218	
Client George Hutchison	

© 2015 Raymond Survey & Mapping
TBPLS FIRM# 10110002