7135220125 P.01/01
ROYALTON AT RIVER OAKS
JAN-08-2013 14:14

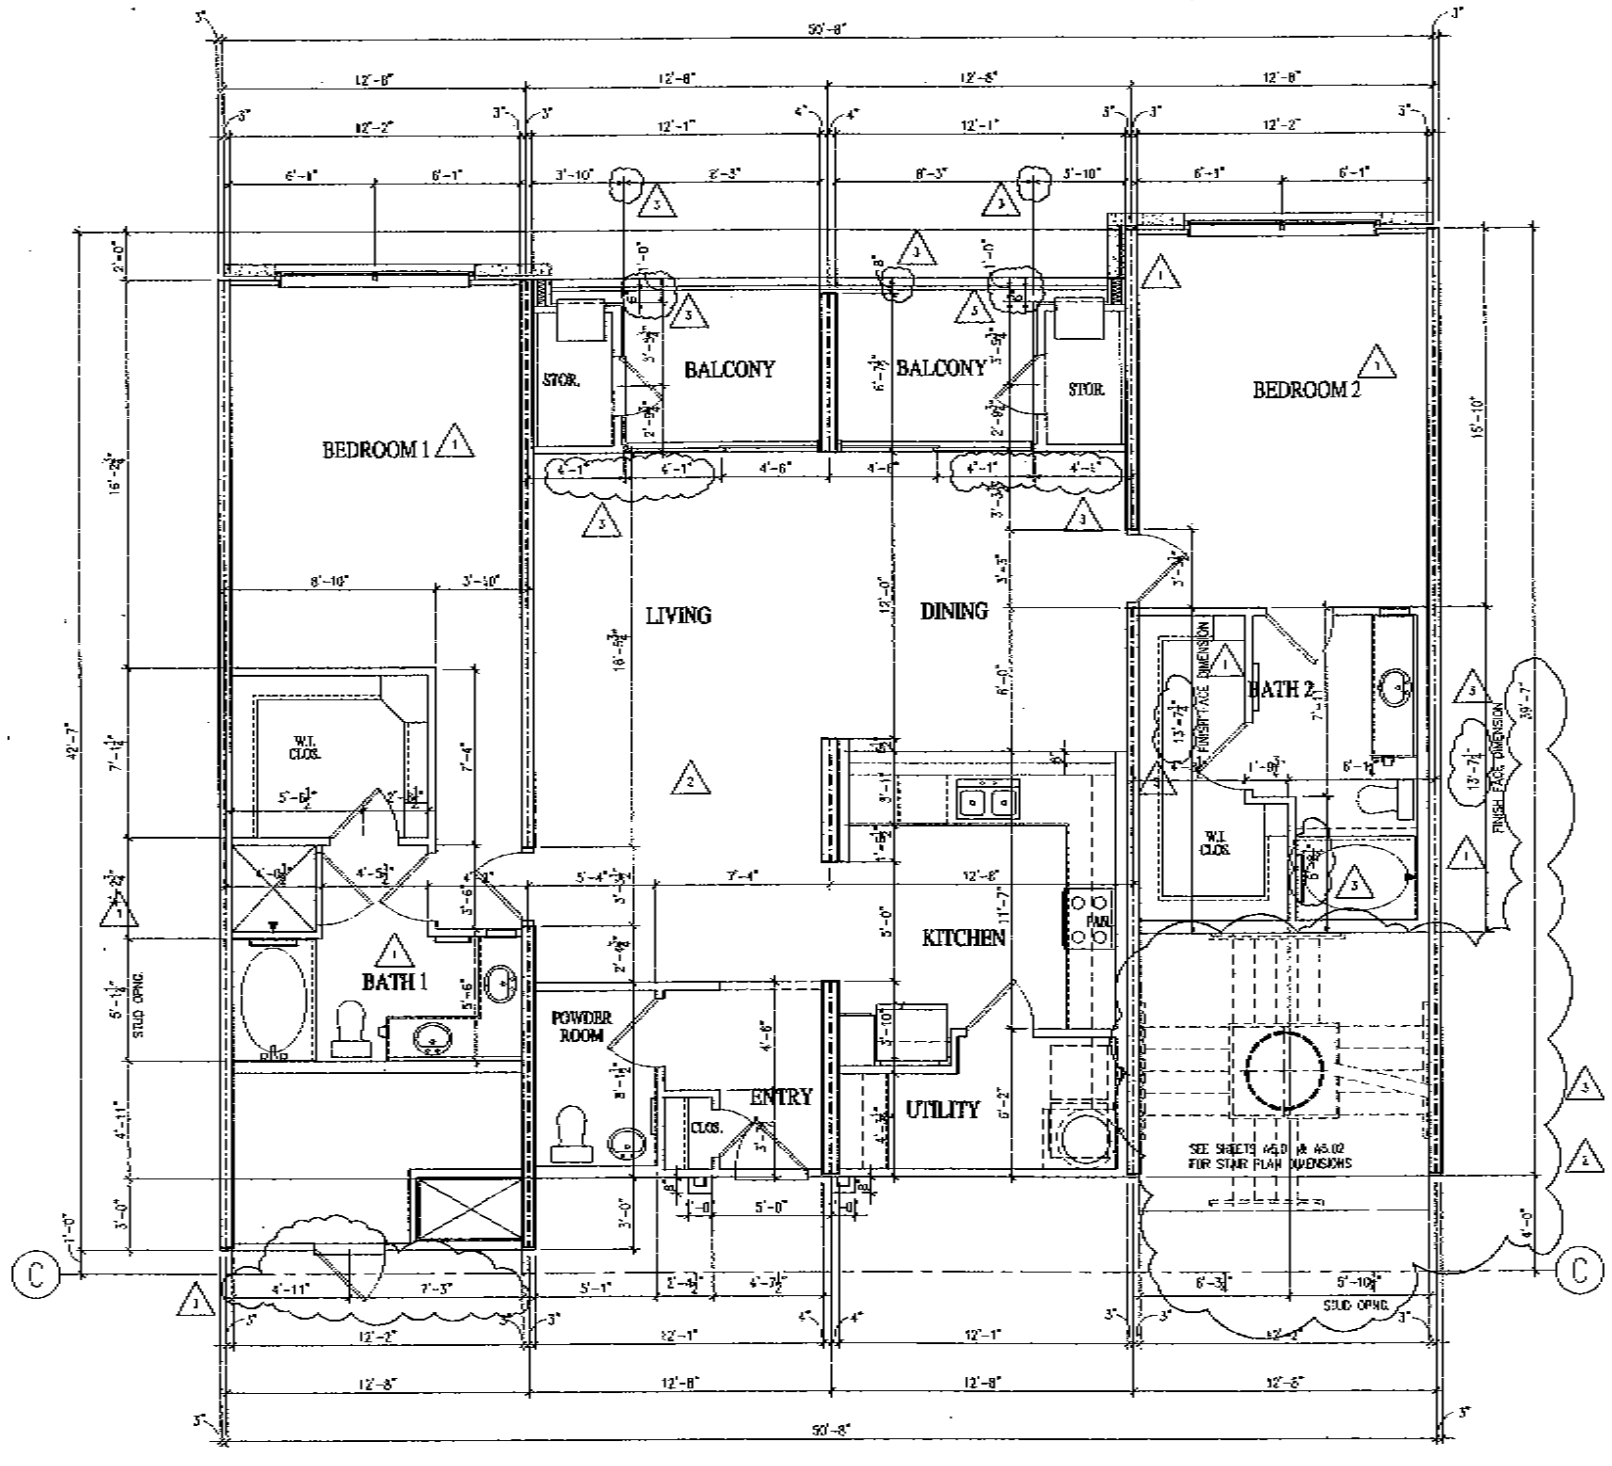

1 DIMENSION CONTROL PLAN

SCALE: 1/4" = 1'-0"

*ALL DIMENSIONS TO FACE OF STUD UNLESS OTHERWISE NOTED

SEE NOTE PLAN FOR ADDITIONAL NOTES

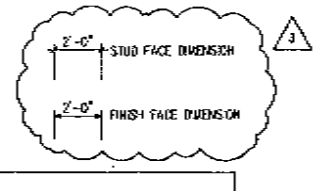

ALL DIMENSIONS PERPENDICULAR TO CONCRETE WALLS MUST BE MEASURED FROM CENTERLINE OF CONCRETE WALL

UNIT C1

2 BEDROOM 2 BATH

FLOOR(S) 2 THRU 12

22 UNITS TOTAL PER BUILDING

SQ. FT. SUMMARY

CONDITIONED	AREA	1575	SQ.FT.
STAIR	AREA	-	SQ.FT.
STORAGE	AREA	38	SQ.FT.
BALC./PATIO	AREA	136	SQ.FT.
GARAGE	AREA	-	SQ.FT.
TOTAL	AREAS	1749	SQ.FT.

CONTRACT DOCUMENT

JOB NO.	20-029
SETUP DATE	01-15-2001
ISSUE DATE	01-25-02
BIDDING DATE	
PERMIT 1 DATE	07-09-01
PERMIT 2 DATE	
PERMIT 3 DATE	
CONSTRUCTION ISSUE	10-25-01

REVISIONS		
1		05-23-01
2		10-25-01
3	ASI #10	01-25-02
4		
5		

Allen Parkway Apartments

Houston Texas

© COPYRIGHT STEINBERG ALL DRAWINGS, PLANS, AND SPECIFICATIONS ARE THE PROPERTY OF THE STEINBERG COLLABORATIVE, AIA, LLP. ALL RIGHTS RESERVED. ALL IDEAS, DESIGNS, ARRANGEMENTS, AND PLANS INDICATED OR REPRESENTED BY THESE DRAWINGS ARE OWNED BY AND ARE THE PROPERTY OF THE STEINBERG COLLABORATIVE, AIA, LLP. THEY WERE CREATED, EVOLVED AND DEVELOPED FOR USE ON AND PUBLICATION IN CONNECTION WITH THE SPECIFIED PROJECT AND ARE NOT TO BE USED, IN WHOLE OR IN PART, FOR ANY OTHER PROJECT WITHOUT THE WRITTEN AGREEMENT AND PERMISSION OF THE STEINBERG COLLABORATIVE, AIA, LLP. ANY UNAUTHORIZED USE, REPRODUCTION OR PUBLICATION OF THESE PLANS, DRAWINGS, IDEAS, DESIGNS, ARRANGEMENTS OR PLANS INDICATED OR REPRESENTED BY THESE DRAWINGS IS PROHIBITED AND WILL BE ENFORCED TO THE FULLEST EXTENT OF THE LAW. ANY USE OF THESE PLANS, DRAWINGS, IDEAS, DESIGNS, ARRANGEMENTS OR PLANS INDICATED OR REPRESENTED BY THESE DRAWINGS WITHOUT THE WRITTEN PERMISSION OF THE STEINBERG COLLABORATIVE, AIA, LLP, AUTOMATICALLY TO YOUR PROPERTY, THE USE OF REPRODUCTION