# REPLAT OF
# ANDERSHIRE
# CABINET C, SHEET 77A M.C.M.R.

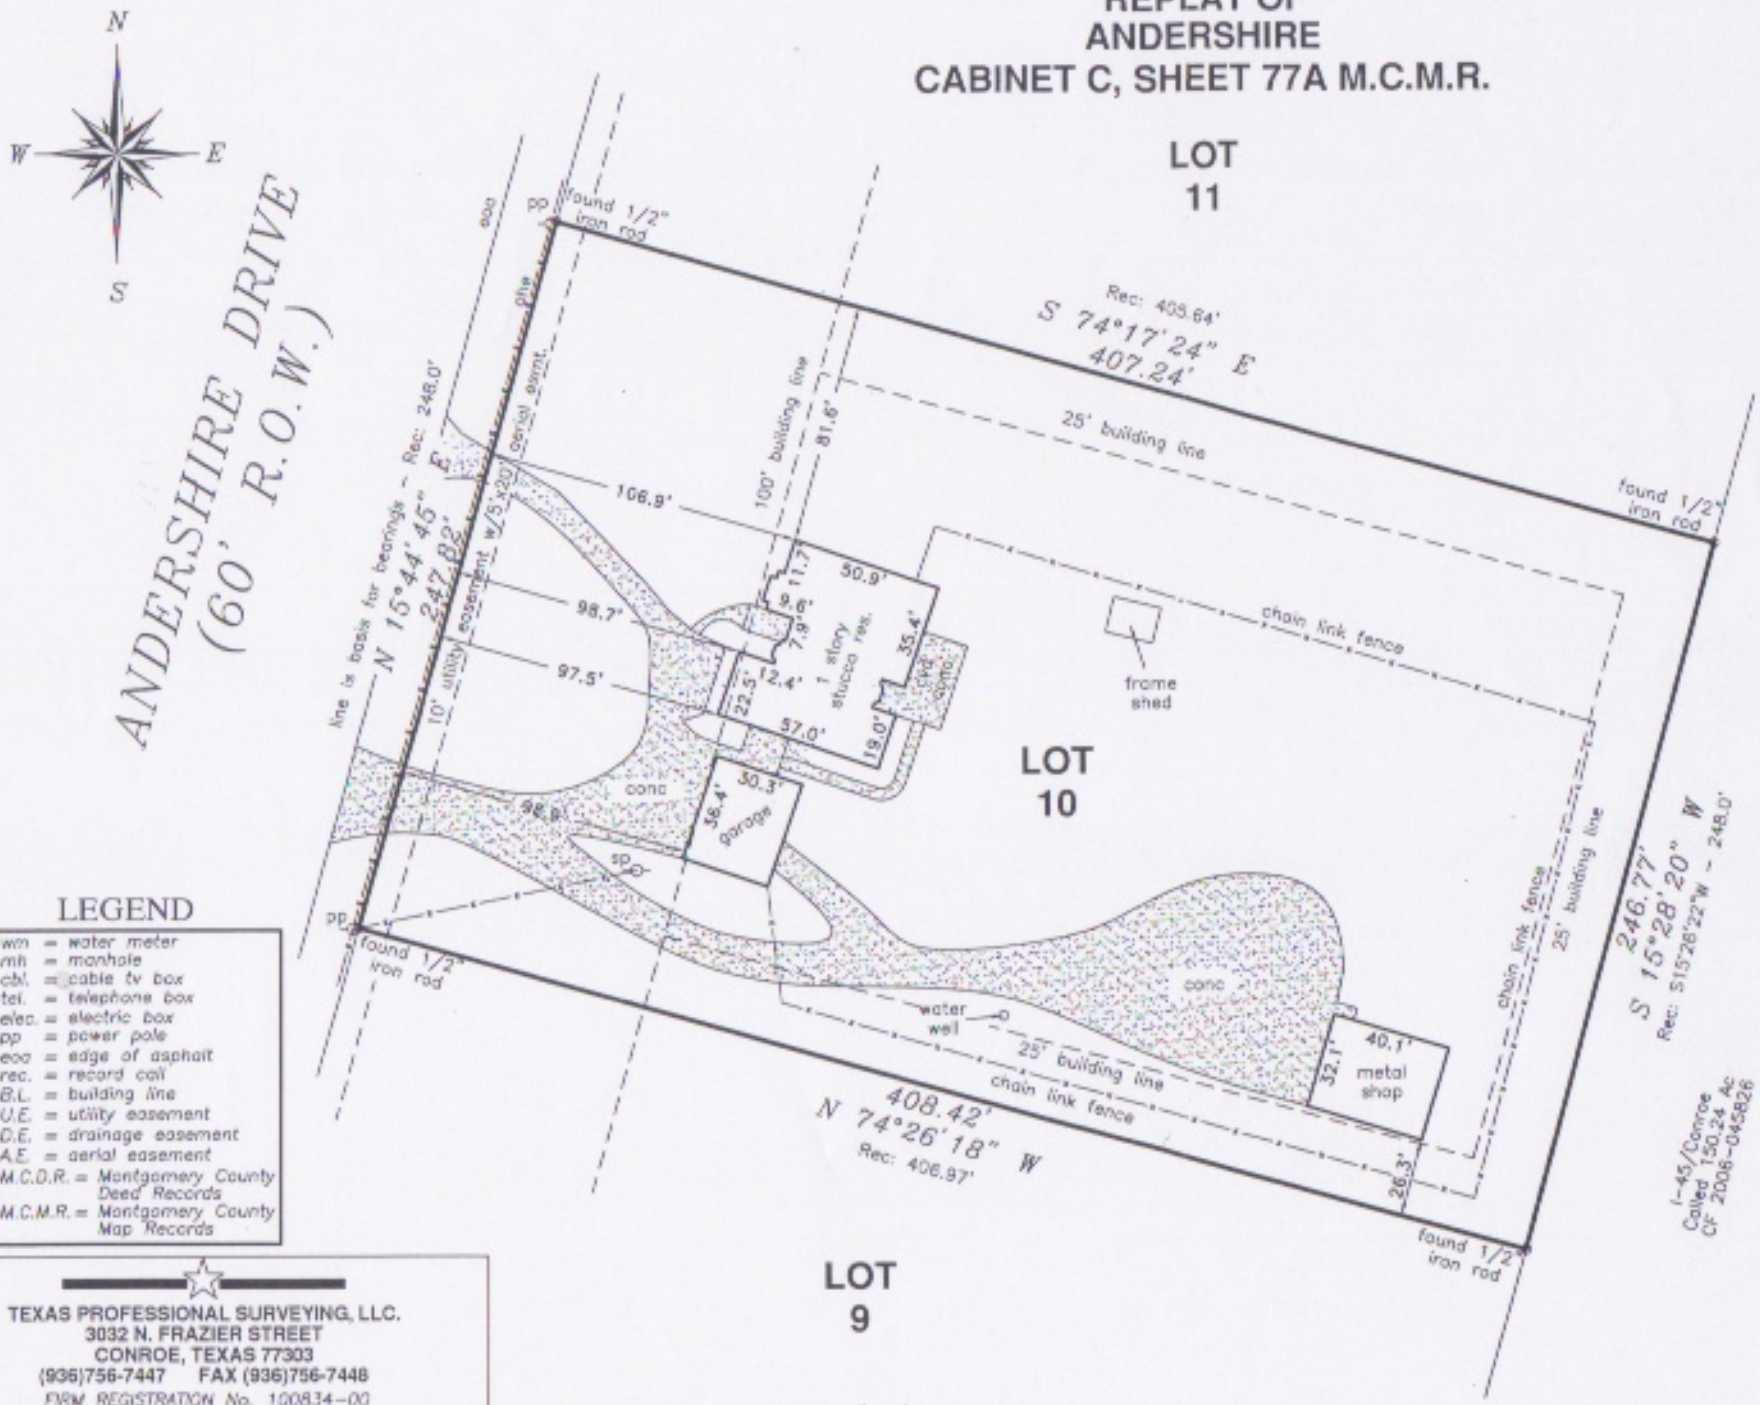


## LEGEND

| | |
|---|---|
| wm | = water meter |
| mh | = manhole |
| cbl. | = cable tv box |
| tel. | = telephone box |
| elec. | = electric box |
| pp | = power pole |
| eoa | = edge of asphalt |
| rec. | = record call |
| B.L. | = building line |
| U.E. | = utility easement |
| D.E. | = drainage easement |
| A.E. | = aerial easement |
| M.C.D.R. | = Montgomery County Deed Records |
| M.C.M.R. | = Montgomery County Map Records |


TEXAS PROFESSIONAL SURVEYING, LLC.
3032 N. FRAZIER STREET
CONROE, TEXAS 77303
(936)756-7447 FAX (936)756-7448
FIRM REGISTRATION No. 100834-00


| PROJECT NO. | Key Map | DRAWING DATE: 09/30/15 |
|---|---|---|
| A133-37 8610 | 157e | REVISED: DRAWN BY: JMH |

SCALE: 1"=50'

0' 50' 100' 150'

BOUNI

FOR:

5010
CON

Lot 10, of The Replat
in Montgomery County,
thereof recorded in Cat
Records of Montgomery

Record data as shown h
taken from a Commitme
the following qualified p
Alamo Title Company
G.F. No. ATCH-16C-ATCI
Effective date: Septembe

The Subject Tract(s) as
following restrictive cove
Cabinet C, Sheet 77A of
County, Texas, and by in
Page 164, of the Deed I
and by instrument recor

Tract subject to the folk
1) Combination Utility Ea
and 2012-085830.

Subject property shown
not appear to lie within
the F.E.M.A. Flood Insur
48339C 0380 G, effecti
information is based on
no responsibility for exac

I hereby certify that thi
on the ground under m
drawing correctly repres
at the time of survey.

Date of Survey: 29 Sept

Zachariah R. Savory
Registered Professiona