- - - - - - - EASEMENT LINE	STM. S.E. - STORM SEWER EASEMENT	E - ELECTRIC PEDESTAL (EP)	FIRE HYDRANT (FH)
— — — — BUILDING LINE	S.S.E. - SANITARY SEWER EASEMENT	W - WATER METER (WM)	WATER VALVE (WV)
▬▬▬ BOUNDARY LINE	W.L.E. - WATER LINE EASEMENT	GUY WIRE (GW)	C - CABLE PEDESTAL (CP)
—·—·—·— SURVEY LINE	D.E. - DRAINAGE EASEMENT	(CM) - CONTROLLING MONUMENT	F - FIBER OPTIC CABLE (FOC)
—□— VINYL FENCE	A.E. - AERIAL EASEMENT	F.F. - FINISHED FLOOR	T - TELEPHONE PEDESTAL (TP)
—OE— OVERHEAD POWER LINE	U.E. - UTILITY EASEMENT	ELEV - ELEVATION	A/C - AIR CONDITIONING UNIT (A/C)
	B.L. - BUILDING LINE	R.O.W. - RIGHT-OF-WAY	U - UNDERGROUND CABLE MARKER (UCM)

POWER POLE (PP)
G - GAS METER (GM)
LIGHT POLE (LP)
MANHOLE (MH)
TRANSFORMER (ET)
SPRINKLER
TBM

FINAL SURVEY

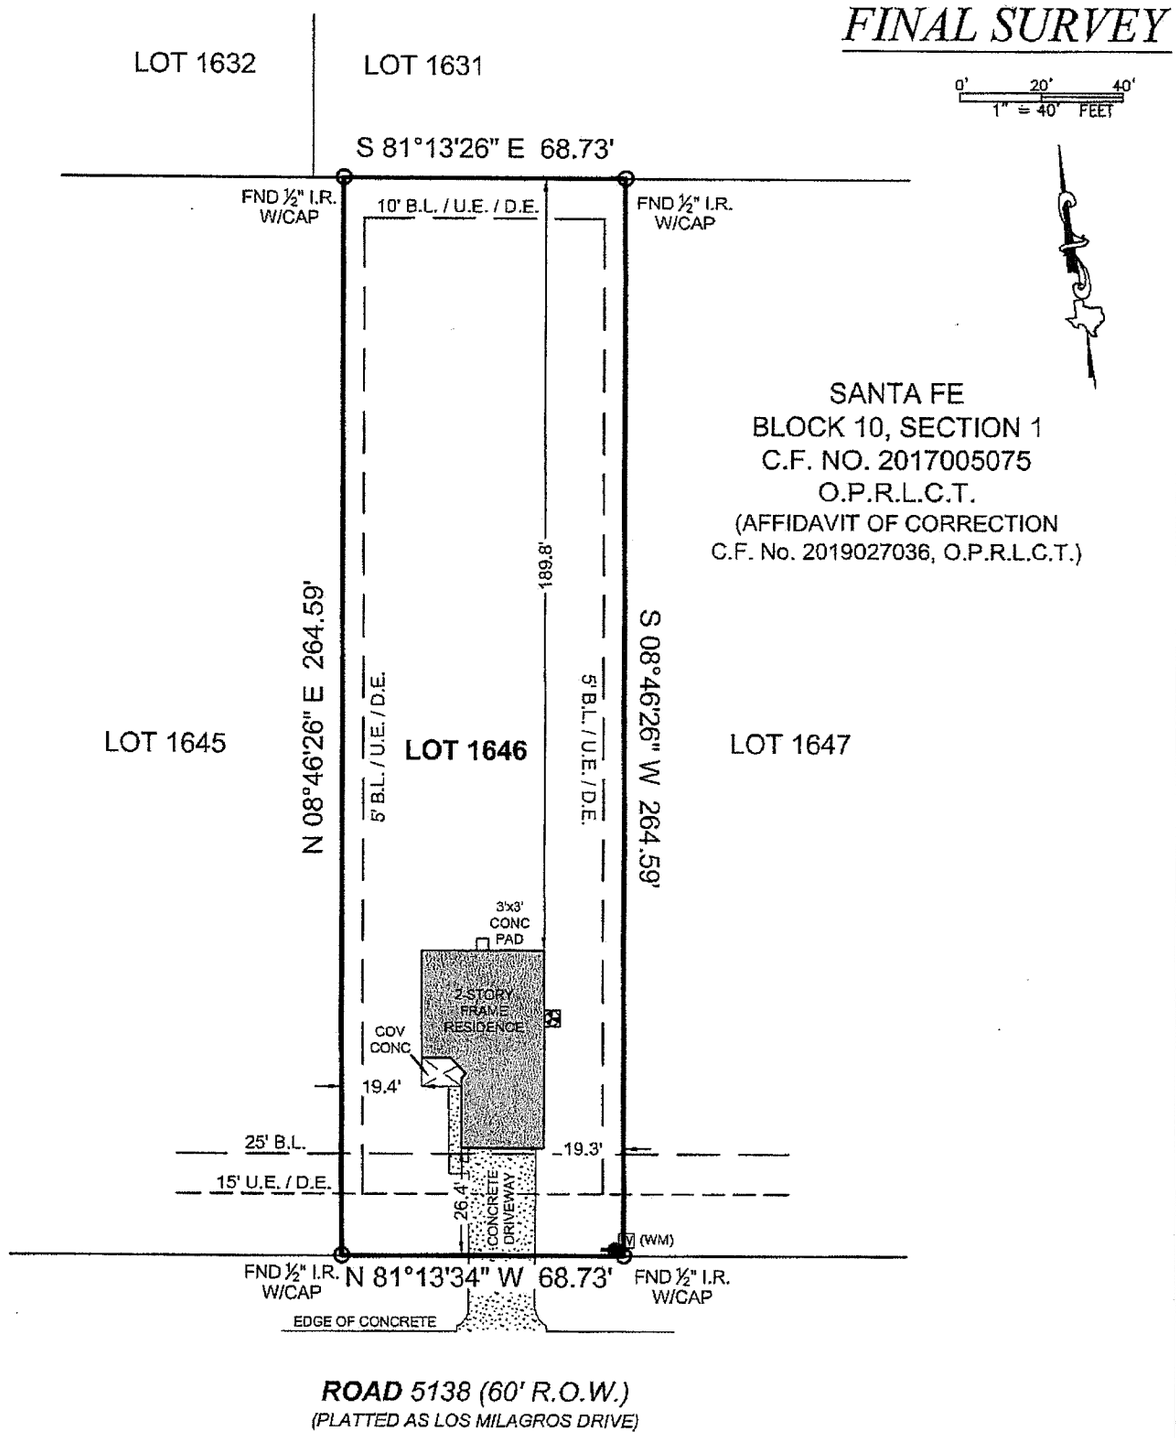

FLOOD ZONE	X
COMMUNITY PANEL	48291C0275C
EFFECTIVE DATE	05/02/2008
L.O.M.R.	

11/01/2022 TW

THE SUBJECT TRACT(S) AS SHOWN HEREON MAY BE SUBJECT TO THE ITEMS LISTED IN SCHEDULE B, OF THE ACCOMPANYING TITLE COMMITMENT.

GENERAL NOTES:
1) ALL BEARINGS AND DISTANCES ARE PER RECORDED PLAT UNLESS OTHERWISE NOTED

PROJECT NUMBER	23803
DRAWN BY	GM/JAM/AS
CHECKED BY	ERP/SC
BOUNDARY	03-29-2022
PLOT PLAN	04-13-2022
FORM	06-20-2022
FINAL	10-11-2022

PURCHASER	TINA WASHINGTON
ADDRESS	103 ROAD 5138, CLEVELAND, TX, 77327
SURVEY	JAMES T. DUNMAN, A - 167
SUBJECT	LOT 1646, BLOCK 10
SUBDIVISION	SANTA FE, SECTION 1
RECORDING	CLERK'S FILE NO. 2017005075, OFFICIAL PUBLIC RECORDS
COUNTY	LIBERTY

ASGi HOMES
Inspirational • Ideal • Individual

TEXAS PROFESSIONAL SURVEYING, LLC
3032 N. FRAZIER STREET
CONROE, TX 77303
PHONE: (936)756-7447
www.surveyingtexas.com
FIRM REGISTRATION No. 100834-00

I HEREBY CERTIFY THAT THIS SURVEY CORRECTLY REPRESENTS THE FACTS FOUND AT THE TIME OF SURVEY.

Carey A. Johnson
Registered Professional Land Surveyor No. 6524

STATE OF TEXAS REGISTERED
CAREY A. JOHNSON
6524
PROFESSIONAL LAND SURVEYOR