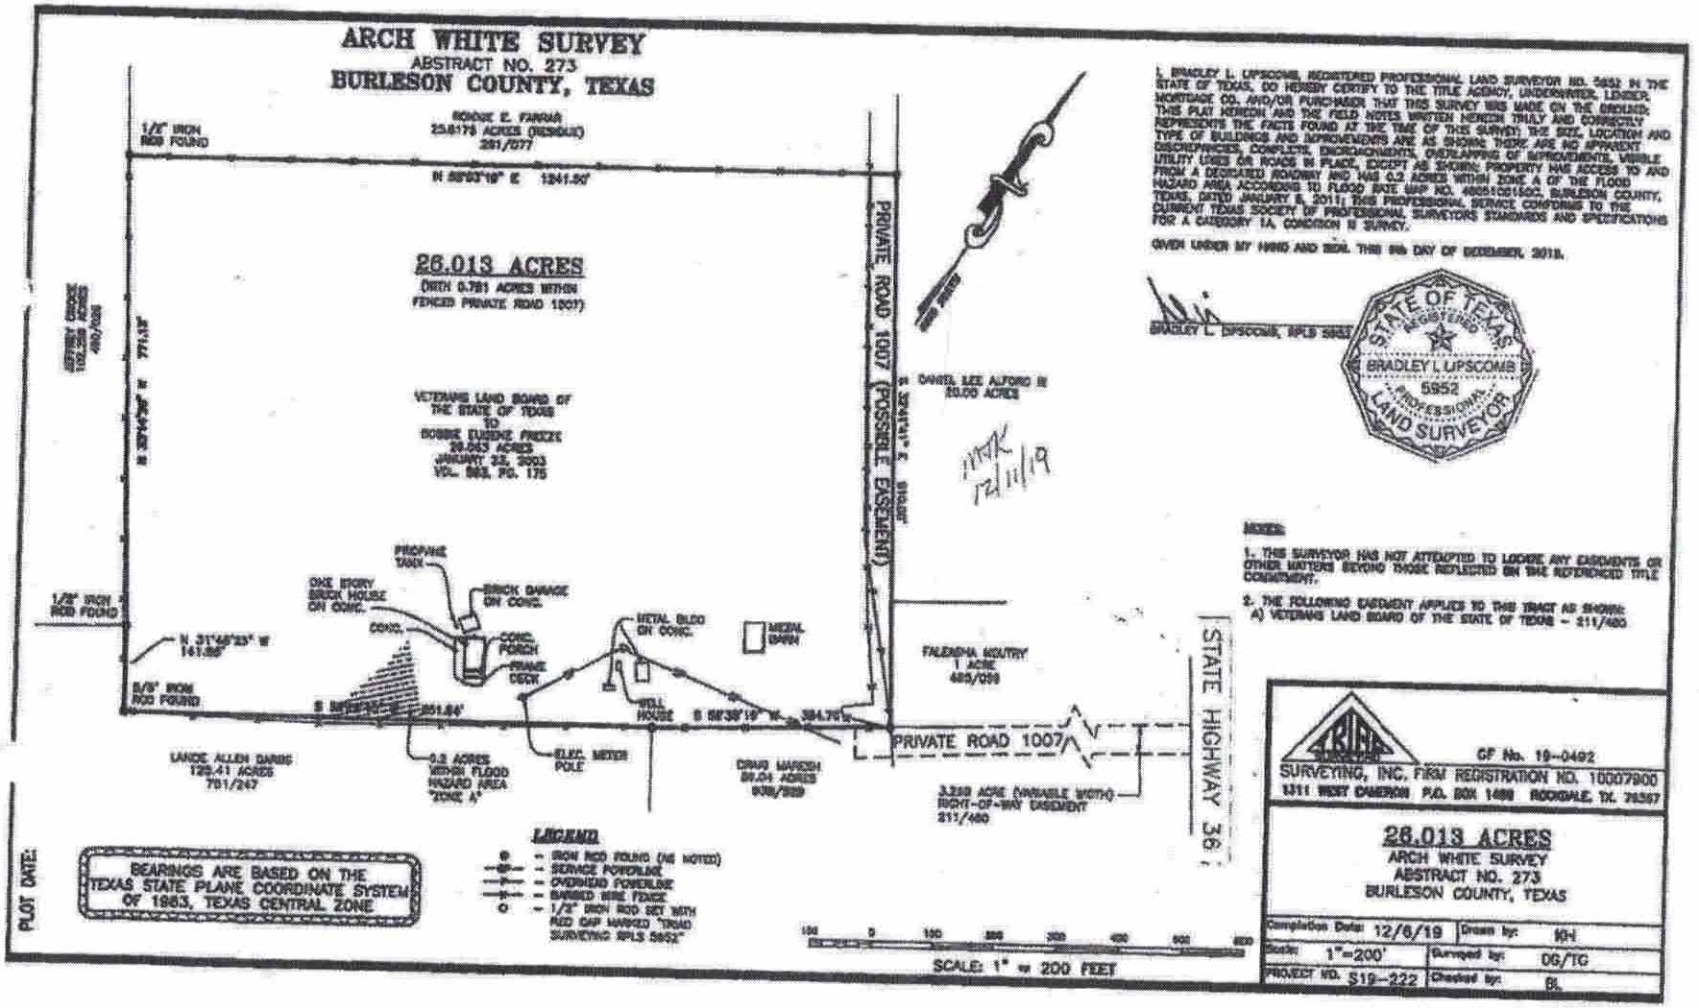
ARCH WHITE SURVEY
ABSTRACT NO. 273
BURLESON COUNTY, TEXAS
1/2" IRON ROD FOUND
BONNIE E. FARMAR
25.6175 ACRES (RESIDUE)
281/077
N 89°53'19" E 1241.50'
26.013 ACRES
(WITH 0.781 ACRES WITHIN FENCED PRIVATE ROAD 1007)
VETERANS LAND BOARD OF THE STATE OF TEXAS TO BOBBIE EUGENE FREEZE
26.053 ACRES
JANUARY 22, 2003
VOL. 883, PG. 175
PRIVATE ROAD 1007 (POSSIBLE EASEMENT)
DANIEL LEE ALFORD III
20.00 ACRES
PROPANE TANK
ONE STORY BRICK HOUSE ON CONC.
BRICK GARAGE ON CONC.
CONC.
CONC. PORCH
FRAME DECK
METAL BLDG ON CONC.
METAL BARN
WELL HOUSE
1/2" IRON ROD FOUND
N 31°48'33" W 141.88'
5/8" IRON ROD FOUND
S 58°38'19" W 384.70'
FALENDHA MOUTRY 1 ACRE 485/059
PRIVATE ROAD 1007
STATE HIGHWAY 36
LANDE ALLEN DAVIS 125.41 ACRES 701/247
0.3 ACRES WITHIN FLOOD HAZARD AREA "ZONE A"
ELEC. METER POLE
CRAIG MAYDEN 99.04 ACRES 938/929
3.239 ACRE (VARIABLE WIDTH) RIGHT-OF-WAY EASEMENT 211/460
PLOT DATE:
BEARINGS ARE BASED ON THE TEXAS STATE PLANE COORDINATE SYSTEM OF 1983, TEXAS CENTRAL ZONE
LEGEND
- IRON ROD FOUND (AS NOTED)
- SERVICE POWERLINE
- OVERHEAD POWERLINE
- BARBED WIRE FENCE
- 1/2" IRON ROD SET WITH RED CAP MARKED "TRIAD SURVEYING RPLS 5952"
SCALE: 1" = 200 FEET
I, BRADLEY L. LIPSCOMB, REGISTERED PROFESSIONAL LAND SURVEYOR NO. 5952 IN THE STATE OF TEXAS, DO HEREBY CERTIFY TO THE TITLE AGENCY, UNDERWRITER, LENDER, MORTGAGE CO. AND/OR PURCHASER THAT THIS SURVEY WAS MADE ON THE GROUND; THIS PLAT HEREON AND THE FIELD NOTES WRITTEN HEREON TRULY AND CORRECTLY REPRESENTS THE FACTS FOUND AT THE TIME OF THIS SURVEY; THE SIZE, LOCATION AND TYPE OF BUILDINGS AND IMPROVEMENTS ARE AS SHOWN; THERE ARE NO APPARENT DISCREPANCIES, CONFLICTS, ENCROACHMENTS, OVERLAPPING OF IMPROVEMENTS, VISIBLE UTILITY LINES OR ROADS IN PLACE, EXCEPT AS SHOWN; PROPERTY HAS ACCESS TO AND FROM A DEDICATED ROADWAY AND HAS 0.2 ACRES WITHIN ZONE A OF THE FLOOD HAZARD AREA ACCORDING TO FLOOD RATE MAP NO. 48051C0115CC, BURLESON COUNTY, TEXAS, DATED JANUARY 6, 2011; THIS PROFESSIONAL SERVICE CONFORMS TO THE CURRENT TEXAS SOCIETY OF PROFESSIONAL SURVEYORS STANDARDS AND SPECIFICATIONS FOR A CATEGORY 1A, CONDITION II SURVEY.
GIVEN UNDER MY HAND AND SEAL THIS 9th DAY OF DECEMBER, 2019.
BRADLEY L. LIPSCOMB, RPLS 5952
STATE OF TEXAS REGISTERED BRADLEY L LIPSCOMB 5952 PROFESSIONAL LAND SURVEYOR
BLK 12/11/19
NOTES:
1. THIS SURVEYOR HAS NOT ATTEMPTED TO LOCATE ANY EASEMENTS OR OTHER MATTERS BEYOND THOSE REFLECTED ON THE REFERENCED TITLE COMMITMENT.
2. THE FOLLOWING EASEMENT APPLIES TO THIS TRACT AS SHOWN:
A) VETERANS LAND BOARD OF THE STATE OF TEXAS - 211/460
TRIAD SURVEYING, INC.
GF No. 19-0492
SURVEYING, INC. FIRM REGISTRATION NO. 10007900
1311 WEST CAMERON P.O. BOX 1488 ROCKDALE, TX. 76567
26.013 ACRES
ARCH WHITE SURVEY
ABSTRACT NO. 273
BURLESON COUNTY, TEXAS
Completion Date: 12/6/19
Drawn by: KH
Scale: 1"=200'
Surveyed by: DG/TG
PROJECT NO. S19-222
Checked by: BL