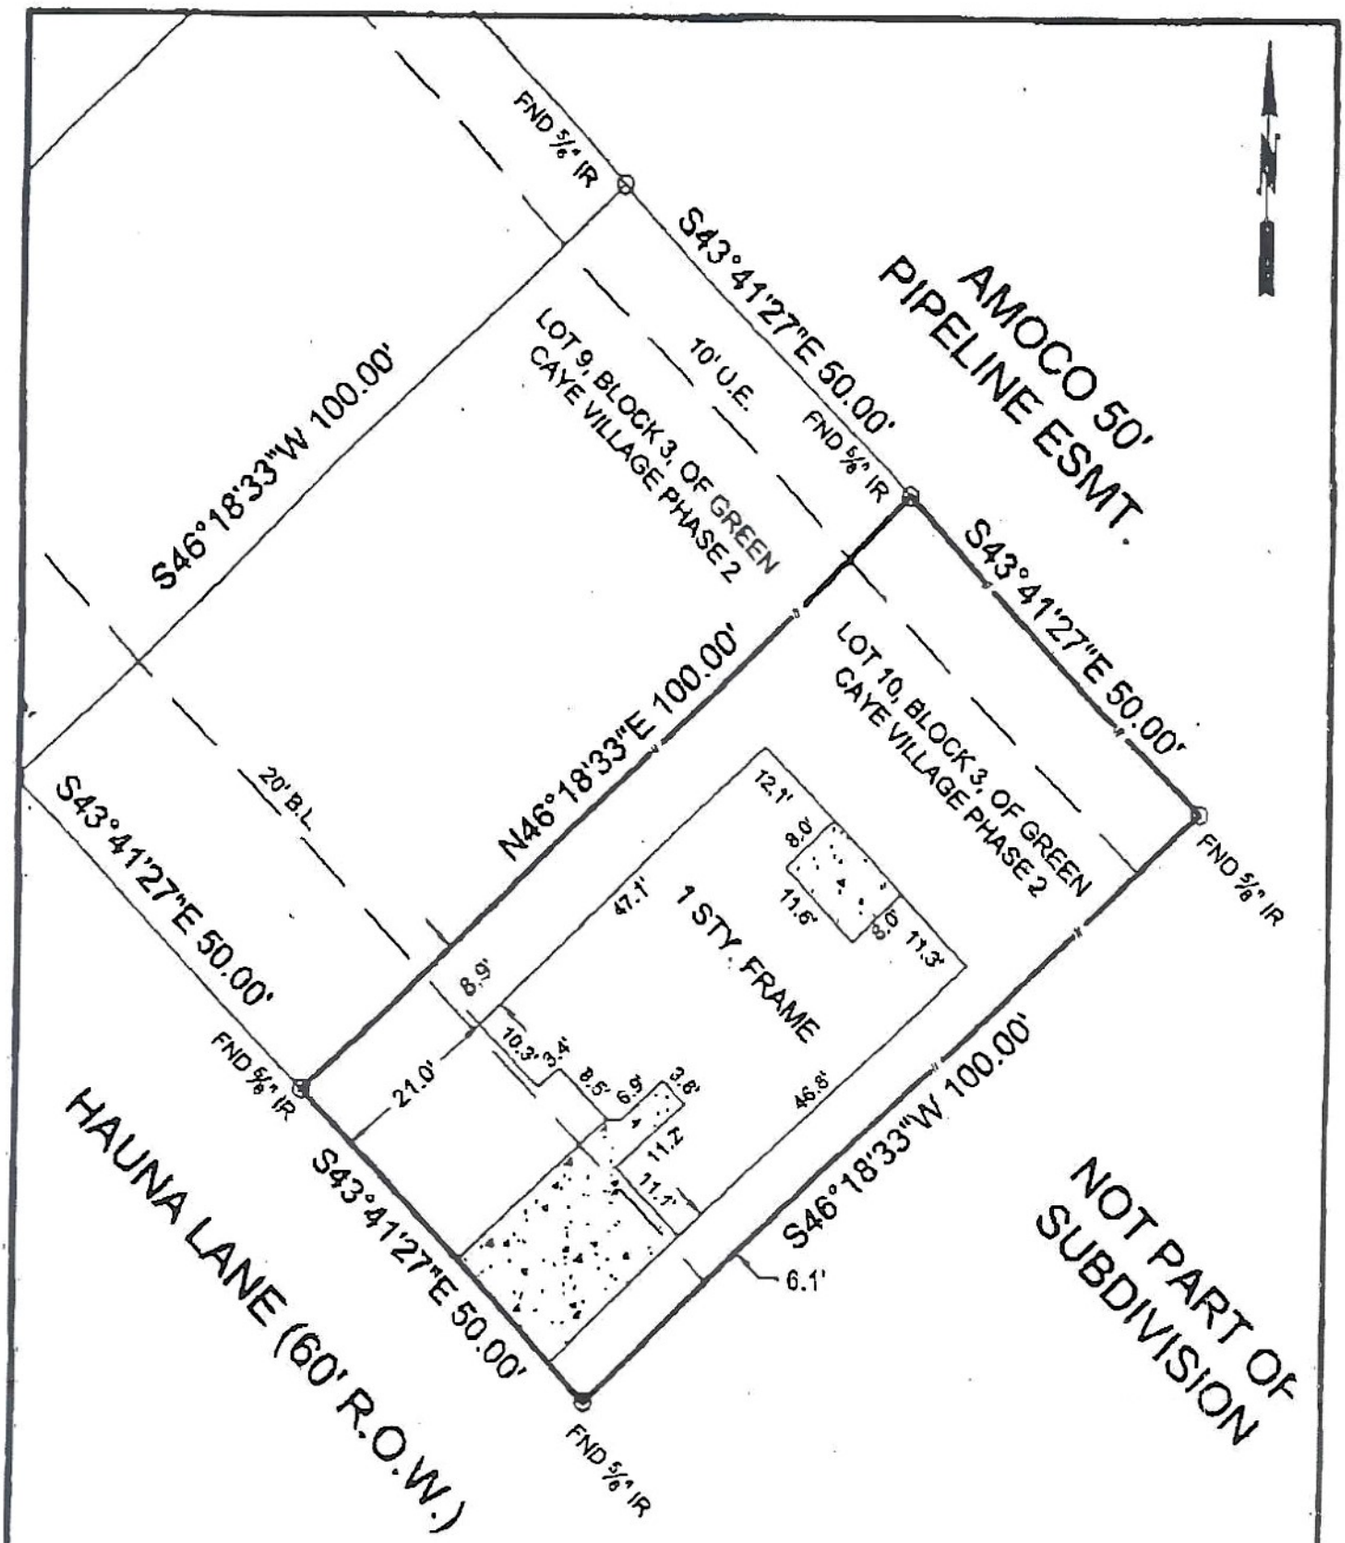

PURCHASER: LOUIS D'AGOSTARO
PROPERTY ADDRESS: 5043 HAUNA LANE Dickinson, Texas

Lot 10 Block 3 of GREEN CAYE VILLAGE SUBDIVISION, PHASE 2, a subdivision according to the map or plat thereof recorded in Volume 2003A, Map No. 144, in the Map Re of Galveston County, Texas.

I, the undersigned, a Registered Professional Land Surveyor of the State of Texas, do hereby certify that this survey was made on the ground of the property legally described hereon and is true and correct.

Robert D. Ellis
Tx. Reg. No. 4006

This original work is protected under copyright laws, Title 17 United States Code Sections 101 and 102. All violators will be prosecuted to the fullest extent of the law. This survey is being provided solely for the use of the recipients named above and no license has been created, express or implied, to copy the survey except as is necessary in conjunction with the original transaction, which shall take place within thirty (30) days from the date herein.

Date: 04-19-05
Name Changed 5-2-05
Scale: 1" = 20'
1st AMERICAN
GF NO. 582510

ELLIS SURVEYING SERVICES

8419 Emmett F. Lowry
Texas City, Texas 77591
Tel.: 409-938-8700
Fax: 409-938-8706

STATE OF TEXAS
REGISTERED
ROBERT D. ELLIS
4006
PROFESSIONAL
LAND SURVEYOR